ပြည်ထောင်စုသမ္မတမြန်မာနိုင်ငံတော်အတွင်း

မြန်မာနိုင်ငံရင်းနှီးမြှုပ်နှံမှုဥပဒေအရ

ပါရာဒိုင်ဆို စီနီမား(စ်) ကုမ္ပဏီလီမိတက်

PARADISO CINEMAS COMPANY LIMITED

မှ

Construction of cinemas and Operation of Movies Show (Kyaukse)

အတည်ပြုလွှာတင်ပြချက်

အတည်ပြုလျှောက်ထားလွှာ



သို့

ဥက္ကဋ္ဌ
မြန်မာနိုင်ငံရင်းနှီးမြှုပ်နှံမှုကော်မရှင်

စာအမှတ် ၊
ရက်စွဲ ၂၀ ခုနှစ်၊ လ ရက်

ကျွန်တော်/ကျွန်မသည် မြန်မာနိုင်ငံရင်းနှီးမြှုပ်နှံမှုဥပဒေ ပုဒ်မ၃၇ နှင့်အညီ အောက်ဖော်ပြပါ အချက်များအား ဖြည့်စွက်၍ အတည်ပြုလျှောက်ထားလွှာကို တင်ပြလျှောက်ထားအပ်ပါသည်-

၁။ ရင်းနှီးမြှုပ်နှံသူ၏

(က) အမည် ....

(ခ) ကုမ္ပဏီမှတ်ပုံတင်အမှတ် သို့မဟုတ် ....
ရင်းနှီးမြှုပ်နှံသူ၏ နိုင်ငံသားစိစစ်ရေးကဒ် ....
အမှတ်/နိုင်ငံကူးလက်မှတ်အမှတ် ....

(ဂ) နိုင်ငံသား ....

(ဃ) နေရပ်လိပ်စာ/ မှတ်ပုံတင်ထားသည့်ကုမ္ပဏီလိပ်စာ ....
....

(င) တယ်လီဖုန်း /ဖက်စ် / အီးမေးလ်လိပ်စာ ....

(စ) လုပ်ငန်းအမျိုးအစား(အသေးစိတ်ဖော်ပြပေးရန်) ....

မှတ်ချက်။ အောက်ပါအချက်များကိုပူးတွဲတင်ပြရန်-
(၁) ကုမ္ပဏီမှတ်ပုံတင်အထောက်အထားမိတ္တူ
(၂) နိုင်ငံသားစိစစ်ရေးကတ်မိတ္တူနှင့်နိုင်ငံကူးလက်မှတ်မိတ္တူ

၂။ ရင်းနှီးမြှုပ်နှံသူကိုယ်တိုင် လျှောက်ထားခြင်းမဟုတ်ပါက လျှောက်ထားသူ၏ -

(က) အမည် ....

(ခ) ဆက်သွယ်ရမည့်ပုဂ္ဂိုလ်အမည် ....
(လျှောက်ထားသူသည် စီးပွားရေးအဖွဲ့အစည်းဖြစ်ပါက)

(ဂ) နိုင်ငံသားစိစစ်ရေးကတ်အမှတ်/နိုင်ငံကူးလက်မှတ်အမှတ် ....

(ဃ) နိုင်ငံသား ....

(င) မြန်မာနိုင်ငံတွင်နေထိုင်သည့်နေရပ်လိပ်စာ ....
....

(စ) တယ်လီဖုန်း /ဖက်စ် ....

(ဆ) အီးမေးလ်လိပ်စာ ....

မှတ်ချက်။ တရားဝင်ကိုယ်စားလှယ်လွှဲစာပူးတွဲတင်ပြရန်

၃။ ဖွဲ့စည်းမည့် စီးပွားရေးအဖွဲ့အစည်းပုံသဏ္ဍာန်

☐ ရာခိုင်နှုန်းပြည့် ☐ ဖက်စပ်ပြုလုပ်ခြင်း(ဖက်စပ်စာချုပ်မူကြမ်းတင်ပြရန်)

☐ အခြားသဘောတူညီချက်ပုံစံတစ်မျိုးမျိုးဖြင့်ဆောင်ရွက်ခြင်း(စာချုပ်မူကြမ်းတင်ပြရန်)

မြန်မာနိုင်ငံသားရင်းနှီးမြှုပ်နှံသူ၏ အစုရှယ်ယာပိုင်ဆိုင်မှုအချိုး ....%..........
အစိုးရဌာန၊ အစိုးရအဖွဲ့အစည်း၏အစုရှယ်ယာပိုင်ဆိုင်မှုအချိုး ....%..........
နိုင်ငံခြားသားရင်းနှီးမြှုပ်နှံသူ၏ အစုရှယ်ယာပိုင်ဆိုင်မှုအချိုး ....%..........

၄။ အစုရှယ်ယာ ၁၀ % နှုန်းနှင့်အထက်ပိုင်ဆိုင်သောအစုရှယ်ယာရှင်များစာရင်း

စဉ်	အစုရှယ်ယာရှင်အမည်	နိုင်ငံသား	အစုရှယ်ယာပိုင်ဆိုင်မှု%

၅။ ကုမ္ပဏီဖွဲ့စည်းခြင်းနှင့်သက်ဆိုင်သောအချက်အလက်များ

(က) ခွင့်ပြုမတည်ငွေရင်း ....
(ခ) အစုရှယ်ယာအမျိုးအစား ....
(ဂ) အစုရှယ်ယာဝင်များကထည့်ဝင်မည့်အစုရှယ်ယာပမာဏ ....
....

မှတ်ချက်။ သင်းဖွဲ့မှတ်တမ်း/သင်းဖွဲ့စည်းမျဉ်း သို့မဟုတ် ကုမ္ပဏီဖွဲ့စည်းပုံအခြေခံစည်းမျဉ်း ပူးတွဲတင်ပြရန်

၆။ မတည်ငွေရင်းနှင့်သက်ဆိုင်သည့်အချက်အလက်များ-

ကျပ်/US$(သန်းပေါင်း)

(က) ပြည်တွင်းမှထည့်ဝင်သည့်မတည်ငွေရင်း ပမာဏ/ ရာခိုင်နှုန်း ....
(ခ) နိုင်ငံခြားမှယူဆောင်လာသည့်မတည်ငွေရင်း ပမာဏ/ ရာခိုင်နှုန်း ....

စုစုပေါင်း __________

၇။ ရင်းနှီးမြှုပ်နှံမှုပြုလုပ်လိုသည့် သက်တမ်း ....

၈။ ဆောင်ရွက်မည့်စီးပွားရေးအဖွဲ့အစည်းနှင့်သက်ဆိုင်သောအချက်အလက်များ-

(က) ရင်းနှီးမြှုပ်နှံမှုပြုလုပ်မည့်ဒေသ(များ)/တည်နေရာ ....

....

(ခ) ရင်းနှီးမြှုပ်နှံမှုတန်ဖိုး/ပမာဏ ....

၉။ သက်ဆိုင်ရာအဖွဲ့အစည်းများ၏ ခွင့်ပြုချက်၊ လိုင်စင်၊ ပါမစ်စသည်တို့ ရရှိပြီးပါက ပူးတွဲ တင်ပြရန်။

၁၀။ လုပ်ငန်းစတင်ဆောင်ရွက်နေခြင်း ☐ ရှိ၊ ☐ မရှိ

ရှိပါကလုပ်ငန်းဆောင်ရွက်မှုအခြေအနေကို ဖော်ပြပေးရန်

....

....

၁၁။ အတည်ပြုလျှောက်ထားလွှာနှင့်အတူ အောက်ဖော်ပြပါ လျှောက်ထားလွှာများကို တင်ပြလျှောက်ထား ခြင်း ရှိ/မရှိဖော်ပြရန်။

☐ မြေအသုံးပြုခွင့်လျှောက်ထားလွှာ

☐ အခွန်ကင်းလွတ်ခွင့်သို့မဟုတ် သက်သာခွင့်လျှောက်ထားလွှာ



လျှောက်ထားသူလက်မှတ် ....

အမည် Tin Maung Win

ရာထူး Managing Director

ဌာန/ကုမ္ပဏီတံဆိပ် PARADISO CINEMAS Company Limited.

ကတိဝန်ခံချက်

အထက်ဖော်ပြပါ လျှောက်ထားသူမှပေးအပ်သည့် အချက်အလက်များအားလုံးသည် မှန်ကန်မှုရှိပါကြောင်းအာမခံပါသည်။

ဤအတည်ပြုလျှောက်ထားလွှာတွင် အတည်ပြုမိန့် ထုတ်ပေးရန်အတွက် ကော်မရှင်မှ စိစစ်ရာ၌ လိုအပ်သည့်အချက်အလက်များကို လျှောက်ထားသူကပေးအပ်ရန် ပျက်ကွက်ပါက အတည်ပြု လျှောက်ထားလွှာကို ငြင်းပယ်ခြင်း သို့မဟုတ် စိစစ်ရာ၌ မလိုလားအပ်သည့် နှောင့်နှေး ကြန့်ကြာခြင်းတို့ ဖြစ်ပေါ် နိုင် ကြောင်း ကောင်းစွာသဘောပေါက် နားလည်ပါသည်။

မြန်မာနိုင်ငံရင်းနှီးမြှုပ်နှံမှုကော်မရှင်မှ ချမှတ်မည့် စည်းမျဉ်းစည်းကမ်းများကိုလည်း လိုက်နာမည် ဖြစ်ကြောင်း ဝန်ခံကတိပြုအပ်ပါသည်။



လျှောက်ထားသူလက်မှတ် ....

အမည် Tin Maung Win

Managing Director

ရာထူး PARADISO CINEMAS Company Limited.

ဌာန/ကုမ္ပဏီတံဆိပ် ....

Form (4 -A)

Endorsement Application Form

To,

Chairman

Myanmar Investment Commission

Reference No.

Date.

I do apply for the endorsement in accordance with the Section 37 of the Myanmar Investment Law by furnishing the following particulars:

1. The Investor's :-
   - (a) Name ....
   - (b) Company Registration No/ ID No/ National Registration Card No /Passport ....
   - (c) Citizenship ....
   - (d) Address/ Address of Registered Office ....
   - (e) Phone /Fax / E -mail: ....
   - (f) Type of Business(to describe in detail) ....

   Note: The following documents need to be attached according to the above paragraph (1) :-
   - (1) Company Registration Certificate (copy);
   - (2) ID No/ National Registration Card (copy) and Passport (copy);
2. If the investor don't apply for endorsement by himself / herself, the applicant;
   - (a) Name..........
   - (b) Name of contact person .... (if applicant is business organization)

   Note: describe with attachment of letter of legal representative
   - (c) ID No./ National Registration Card No./Passport No. ....
   - (d) Citizenship ....
   - (e) Address in Myanmar :..........
   - (f) Phone / Fax : ....
   - (g) E-mail : ....

3. Type of business organization to be formed:-

☐ One Hundred Percent ☐ Joint Venture (To attach the draft of JV agreement)

☐ Type of Contractual Basis (To attach draft contract/agreement)

Share Ratio (Local) .... %.........

Share Ratio(Government Department/Organization) .... %.........

Share Ratio(Foreigner) .... %.........

4. List of Shareholders Owned 10 % of the Shares and Above

No	Name of Shareholder	Citizenship	Share Percentage

5. Particulars of Company Incorporation

(a) Authorized Capital ....

(b) Type of Share ....

(c) Number of Shares ....

....

Note: Memorandum of Association and Articles of Association of the Company shall b submitted with regard to above paragraph 5.

6. Particulars of Paid-up Capital of the Investment

Kyat/US$ (Million)

(a) Amount/Percentage of local capital to be contributed ....

(b) Amount/Percentage of foreign capital to be brought in ....

Total ____________

7. Particulars of the Investment Project-

   (a) Investment location(s)/place(s)...

   ....

8. Amount of Investment ....

9. The liscense, Permit, Permission, and etc; of the relevant organizations shall be attached if they are received.

10. Commencement of Business ☐Yes ☐ No

    If it is commenced , describe the performance of business activities;

    ....

11. Describe whether other applications are being submitted together with the Endorsement Form or not:

    ☐ Land Rights Authorization Application

    ☐ Tax Incentive Application



Signature of the applicant ....

Tin Maung Win
Managing Director
Name: PARADISO CINEMAS Company Limited.
Title: ....
Department /Company ....
(Seal/Stamp)

Date:---------------------------

Undertaking

I / We hereby declare that the above statements are true and correct to the best of my/our knowledge and belief.

I /We fully understand that endorsement application may be denied or unnecessarily delayed if applicant fails to provide required information to access by Commission for issuance of endorsement.

I/We hereby declare to strictly comply with terms and conditions set out by the Myanmar Investment Commission .



Signature of the applicant ....

Tin Maung Win
Managing Director
Name: PARADISO CINEMAS Company Limited.

Title: ....

Department /Company ....
(Seal/Stamp)

Date:----------------------------

ပြည်ထောင်စုသမ္မတမြန်မာနိုင်ငံတော်အတွင်း ရင်းနှီးမြှုပ်နှံမှုပြုလုပ်ရန် ရင်းနှီးမြှုပ်နှံသူ၏ အတည်ပြုလျှောက်ထားလွှာ

သို့

ဥက္ကဋ္ဌ
မြန်မာနိုင်ငံရင်းနှီးမြှုပ်နှံမှုကော်မရှင်

စာအမှတ် ၊ ၂၀၀၀/၇၀/ပါရာဒ်ဆို
ရက်စွဲ ၊ ၂၀၁၈ ခုနှစ်၊ ဒီဇင်ဘာလ၊ ရက်

ကျွန်တော်/ကျွန်မသည် မြန်မာနိုင်ငံရင်းနှီးမြှုပ်နှံမှုဥပဒေ ပုဒ်မ ၃၇ နှင့်အညီ အောက်ဖော်ပြပါ အချက်များအားဖြည့်စွက်၍ အတည်ပြုလျှောက်ထားလွှာကို တင်ပြလျှောက်ထားအပ်ပါသည်-

၁။ ရင်းနှီးမြှုပ်နှံသူ၏

(က) အမည် . ဦးတင်မောင်ဝင်း

(ခ) ကုမ္ပဏီမှတ်ပုံတင်အမှတ် သို့မဟုတ် . 104372007
ရင်းနှီးမြှုပ်နှံသူ၏နိုင်ငံသားစိစစ်ရေးကဒ် . ၁၂/ဗဟန (နိုင်)၀၃၇၈၄၉
အမှတ်/နိုင်ငံကူးလက်မှတ်အမှတ်

(ဂ) နိုင်ငံသား - မြန်မာ

(ဃ) နေရပ်လိပ်စာ/မှတ်ပုံတင်ထားသည့်ကုမ္ပဏီလိပ်စာ -အမှတ် (၃၃)၊ မြန်မာဂုဏ်ရည်အိမ်ယာ၊ သံသုမာလမ်း၊တာမွေမြို့နယ်၊ ရန်ကုန်တိုင်းဒေသကြီး။

(င) တယ်လီဖုန်း/ ဖက်စ်/ အီးမေးလ်လိပ်စာ - 95-1-549478, 95-1-541411, 95-1-541167

(စ) လုပ်ငန်းအမျိုးအစား(အသေးစိတ်ဖော်ပြပေးရန်). Construction of cinemas and operation of Movies Show.

မှတ်ချက်။ အောက်ပါအချက်များကို ပူးတွဲတင်ပြရန်-

(၁) ကုမ္ပဏီမှတ်ပုံတင်အထောက်အထားမိတ္တူ

(၂) နိုင်ငံသားစိစစ်ရေးကတ်မိတ္တူနှင့် နိုင်ငံကူးလက်မှတ်မိတ္တူ

၂။ ရင်းနှီးမြှုပ်နှံသူကိုယ်တိုင်လျှောက်ထားခြင်းမဟုတ်ပါက လျှောက်ထားသူ၏-

(က) အမည် ....

(ခ) ဆက်သွယ်ရမည့်ပုဂ္ဂိုလ်အမည် ....
(လျှောက်ထားသူသည် စီးပွားရေးအဖွဲ့အစည်းဖြစ်ပါက)

(ဂ) နိုင်ငံသားစိစစ်ရေးကတ်အမှတ်/နိုင်ငံကူးလက်မှတ်အမှတ် ....

(ဃ) နိုင်ငံသား ....

(င) မြန်မာနိုင်ငံတွင် နေထိုင်သည့်နေရပ်လိပ်စာ ....

(စ) တယ်လီဖုန်း/ဖက်စ် ....

(ဆ) အီးမေးလ်လိပ်စာ ....

မှတ်ချက်။ ။တရားဝင်ကိုယ်စားလှယ်လွှဲစာပူးတွဲတင်ပြရန်

၃။ ဖွဲ့စည်းမည့် စီးပွားရေးအဖွဲ့အစည်းပုံသဏ္ဍာန်

☑ ရာခိုင်နှုန်းပြည့် ☐ ဖက်စပ်ပြုလုပ်ခြင်း (ဖက်စပ်စာချုပ်မူကြမ်းတင်ပြရန်)

☐ အခြားသဘောတူညီချက်ပုံစံတစ်မျိုးမျိုးဖြင့် ဆောင်ရွက်ခြင်း (စာချုပ်မူကြမ်းတင်ပြရန်)

မြန်မာနိုင်ငံသားရင်းနှီးမြှုပ်နှံသူ၏ အစုရှယ်ယာပိုင်ဆိုင်မှုအချိုး------ ၁၀၀ %

အစိုးရဌာန၊ အစိုးရအဖွဲ့အစည်း၏ အစုရှယ်ယာပိုင်ဆိုင်မှုအချိုး ----- %

နိုင်ငံခြားသားရင်းနှီးမြှုပ်နှံသူ၏ အစုရှယ်ယာပိုင်ဆိုင်မှုအချိုး ---- %

၄။ အစုရှယ်ယာ ၁၀% နှုန်းနှင့်အထက်ပိုင်ဆိုင်သောအစုရှယ်ယာရှင်များစာရင်း

စဉ်	အစုရှယ်ယာရှင်အမည်	နိုင်ငံသား	အစုရှယ်ယာပိုင်ဆိုင်မှု %
	Maze Company Limited		၁၀၀%
၁	ဦးတင်မောင်ဝင်း	မြန်မာ	
၂	ဦးမိုးလွင်	မြန်မာ	
၃	ဦးသူရ	မြန်မာ	

၅။ ကုမ္ပဏီဖွဲ့စည်းခြင်းနှင့်သက်ဆိုင်သောအချက်အလက်များ

(က) ခွင့်ပြုမတည်ငွေရင်း - ကျပ် ၂၀,၀၀၀,၀၀၀,၀၀၀/-

(ခ) အစုရှယ်ယာအမျိုးအစား - Ordinary Shares

(ဂ) အစုရှယ်ယာဝင်များကထည့်ဝင်မည့်အစုရှယ်ယာပမာဏ - 200,000 Shares

မှတ်ချက်။ သင်းဖွဲ့မှတ်တမ်း/သင်းဖွဲ့စည်းမျဉ်း သို့မဟုတ် ကုမ္ပဏီဖွဲ့စည်းပုံအခြေခံစည်းမျဉ်းပူးတွဲတင်ပြရန်

၆။ မတည်ငွေရင်းနှင့်သက်ဆိုင်သည့် အချက်အလက်များ-

	ကျပ်(သန်းပေါင်း)
(က) ပြည်တွင်းမှထည့်ဝင်သည့်မတည်ငွေရင်း ပမာဏ/ရာခိုင်နှုန်း	၆၈၃. ၉၈
(ခ) နိုင်ငံခြားမှယူဆောင်လာသည့်မတည်ငွေရင်း ပမာဏ/ရာခိုင်နှုန်း	-
စုစုပေါင်း	၆၈၃. ၉၈

၇။ ရင်းနှီးမြှုပ်နှံမှုပြုလုပ်လိုသည့်သက်တမ်း - (၁၀) နှစ်

၈။ ဆောင်ရွက်မည့်စီးပွားရေးအဖွဲ့အစည်းနှင့်သက်ဆိုင်သော အချက်အလက်များ-

(က)ရင်းနှီးမြှုပ်နှံမှုပြုလုပ်မည့်ဒေသ(များ)/တည်နေရာ-မြန်မာနိုင်ငံ၊မန္တလေးတိုင်းဒေသကြီး၊ ကျောက်ဆည်ခရိုင်၊ကျောက်ဆည်မြို့နယ်၊ မင်းရပ်ရပ်ကွက်၊ ကွင်းအမှတ် (၁၅၂)၊ ကြက်မင်းတွန်ကွင်း၊ ဦးပိုင်အမှတ်(၈၁-က)နှင့် (၆၉-ခ)။

(ခ) ရင်းနှီးမြှုပ်နှံမှုတန်ဖိုး/ပမာဏ ကျပ် ၆၈၃. ၉၈ သန်း

၉။ သက်ဆိုင်ရာအဖွဲ့အစည်းများ၏ ခွင့်ပြုချက်၊ လိုင်စင်၊ ပါမစ်စသည်တို့ ရရှိပြီးပါက ပူးတွဲတင်ပြရန်။

၁၀။ လုပ်ငန်းစတင်ဆောင်ရွက်နေခြင်း ☐ ရှိ ☐ မရှိ

ရှိပါကလုပ်ငန်းဆောင်ရွက်မှုအခြေအနေကို ဖော်ပြပေးရန်

....

....

၁၁။ အတည်ပြုလျှောက်ထားလွှာနှင့်အတူ အောက်ဖော်ပြပါ လျှောက်ထားလွှာများကို တင်ပြလျှောက်ထားခြင်း ရှိ/မရှိ ဖော်ပြရန်။

☑ မြေအသုံးပြုခွင့်လျှောက်ထားလွှာ

☑ အခွန်ကင်းလွတ်ခွင့် သို့မဟုတ် သက်သာခွင့်လျှောက်ထားလွှာ

ကတိဝန်ခံချက်

အထက်ဖော်ပြပါ လျှောက်ထားသူမှ ပေးအပ်သည့် အချက်အလက်များအားလုံးသည် မှန်ကန်မှုရှိပါကြောင်း အာမခံပါသည်။

ဤအတည်ပြုလျှောက်ထားလွှာတွင် အတည်ပြုမိန့် ထုတ်ပေးရန်အတွက် ကော်မရှင်မှ စိစစ်ရာ၌ လိုအပ်သည့် အချက်အလက်များကို လျှောက်ထားသူကပေးအပ်ရန် ပျက်ကွက်ပါက အတည်ပြုလျှောက်ထားလွှာကို ငြင်းပယ်ခြင်း သို့မဟုတ် စိစစ်ရာ၌ မလိုလားအပ်သည့် နှောင့်နှေးကြန့်ကြာခြင်းတို့ ဖြစ်ပေါ်နိုင်ကြောင်း ကောင်းစွာသဘောပေါက် နားလည်ပါသည်။

မြန်မာနိုင်ငံရင်းနှီးမြှုပ်နှံမှုကော်မရှင်မှ ချမှတ်မည့် စည်းမျဉ်းစည်းကမ်းများကိုလည်း လိုက်နာမည်ဖြစ်ကြောင်း ဝန်ခံကတိပြုအပ်ပါသည်။

လျှောက်ထားသူလက်မှတ်-

အမည်- ဦးတင်မောင်ဝင်း

ရာထူး- Managing Director/CEO

ဌာန/ကုမ္ပဏီတံဆိပ်- Paradiso Cinemas Co.,Ltd

Endorsement Application Form for the investment to be made in the Republic of the Union of Myanmar

To

Chairman
Myanmar Investment Commission

Reference No.2000/30/Paradise
Date.

I do apply for the endorsement in accordance with the Section 37 of the Myanmar Investment Law by furnishing the following particulars:

1. The Investor's :-

(a) Name	- U Tin Maung Win
(b) ID No/ National Registration Card No	- 12/Ba Ha Na (Naing) 037849
(c) Citizenship	- Myanmar
(d) Address/ Address of Registered Office	-No.20, Peral Street, ShweTaungKyar ward, Bahan Township, Yangon.
(e) Phone/ Fax/ E-mail:	-95-1-549478, 95-1-541411, 95-1-541167
(f) Type of Business (to describe in detail)	-Constuction of Cinemas and Operation of movies Show.

Note: The following documents need to be attached according to the above paragraph (1) :-

(1) Company Registration Certificate (copy);

(2) ID No/ National Registration Card (copy) and Passport (copy);

2. If the investor don't apply for endorsement by himself/ herself, the applicant;

(a) Name .... - ....

(b) Name of contact person .... - ....

(if applicant is business organization)

Note: describe with attachment of letter of legal representative

(c) ID No./ National Registration Card No./Passport No. ....- ....

(d) Citizenship .... - ....

(e) Address in Myanmar : .... - ....

(f) Phone / Fax : .... - ....

(g) E-mail : .... - ....

3. Type of business organization to be formed:-

☒ One Hundred Percent ☐ Joint Venture (To attach the draft of JV agreement)

☐ Type of Contractual Basis (To attach draft contract/agreement)

Share Ratio (Local)	100	%
Share Ratio (Government Department/Organization)	-	%
Share Ratio (Foreigner)	-	%

4. List of Shareholders Owned 10% of the Shares and Above

No	Name of Shareholder	Citizenship	Share Percentage
	Maze Company Limited		100%
1	U Tim Maung Win	Myanmar	
2	U Moe Lwin	Myanmar	
3	U Thuya	Myanmar	

5. Particulars of Company Incorporation
(a) Authorized Capital -MMK 20,000,000,000-00
(b) Type of Share - Ordinary Share Only
(c) Number of Shares - 200,000 Shares
Share of MMK-100,000-00/ Per Share

Note: Memorandum of Association and Articles of Assoication of the Company shall be submitted with regard to above paragraph 5.

6. Particulars of Paid-up Capital of the Investment

		Kyat/(Million)
(a)	Amount/Percentage of local capital to be contributed	683.98
(b)	Amount/Percentage of foreign capital to be brought in	-
	Total	683.98

7. Particulars of the Investment Project-

(a) Investment location(s)/place(s) : **Holding No. (81-A) and (69-m),Plot No. (152),Kyetminton Kwin, Minyut Ward, Kyaukse Township, Kyaukse district, Mandalay Region, Myanmar.**

8. Amount of Investment : Kyat 683.98 (Million)

9. The liscense, Permit, Permission, and etc; of the relevant organizations shall be attached if they are received.

10. Commencement of Business ☑ Yes ☐ No

If it is commenced, describe the performance of business activities;

....

11. Describe whether other applications are being submitted together with the Endorsement Form or not:

☑ Land Rights Authorization Application

☑ Tax Incentive Application

Undertaking


I / We hereby declare that the above statements are true and correct to the best of my/our knowledge and belief.

I / We fully understand that endorsement application may be denied or unnecessarily delayed if applicant fails to provide required information to access by Commission for issuance of endorsement.

I / We hereby declare to strictly comply with terms and conditions set our by the Myanmar Investment Commission.

Signature of the applicant:
Name: Tin Maung Win
Title: Managing Director/CEO
Paradiso Cinemas Co.,Ltd

Date:--------------------

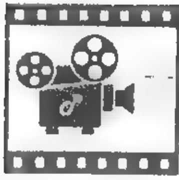

PARADISO
CINEMAS

သို့

ဥက္ကဋ္ဌ
မြန်မာနိုင်ငံရင်းနှီးမြှုပ်နှံမှုကော်မရှင်
အမှတ် (၁) သစ္စာလမ်း၊ ရန်ကင်းမြို့နယ်
ရန်ကုန်မြို့။

စာအမှတ် ။ PCCL / MIC / 2018-19 /
ရက်စွဲ ။

အကြောင်းအရာ။ ။ ရုပ်ရှင်ပြသခြင်းလုပ်ငန်းမှ ထွက်ရှိလာသော အမှိုက်များ (Wastes) များအား သိမ်းဆည်းမည့် အစီအစဉ်။

၁။ Paradiso Cinemas Co., Ltd. သည် မြန်မာနိုင်ငံ၊ မန္တလေးတိုင်းဒေသကြီး၊ ကျောက်ဆည်ခရိုင်၊ ကျောက်ဆည်မြို့နယ်၊ မင်းရပ်ရပ်ကွက်၊ ကွင်းအမှတ်(၁၅၂) ၊ ကြက်မင်းတွန်ကွင်း၊ ဦးပိုင်အမှတ်(၈၁-က) နှင့် (၆၉-ခ) ရှိ မြေဧက (၀.၁၈၅) ဧက တွင် မြန်မာနိုင်ငံသားရင်းနှီးမြှုပ်နှံမှုပြုလုပ်၍ ရုပ်ရှင်လုပ်ငန်းဖွံ့ဖြိုးတိုးတက်ရေးအတွက် ထိုင်ခုံ (၄၄၆) ခုံ ပါရှိသည့် (Single Screen) ရုပ်ရှင်ရုံ (၁) ရုံ တည်ဆောက်၍ အများပြည်သူသို့ ရုပ်ရှင်ပြသဖျော်ဖြေခြင်းလုပ်ငန်း စီမံကိန်းကို အကောင်အထည်ဖော် ဆောင်ရွက်မည်ဖြစ်ပါသည်။

ကျွန်ုပ်တို့ကုမ္ပဏီအနေဖြင့် လုပ်ငန်းဆောင်ရွက်ရာတွင် ပတ်ဝန်းကျင်ထိခိုက်မှုနှင့် ဘေးအန္တရာယ် မဖြစ်ပွားစေရန်အတွက် လိုအပ်သောစီမံချက်များချမှတ်ရာ၌ သဘာဝပတ်ဝန်းကျင် သန့်ရှင်းသာယာရေးနှင့် ကျန်းမာသော ပတ်ဝန်းကျင်ထူထောင်ရေးအတွက် အဓိကအကြောင်းအရာအချက်တစ်ခုဖြစ်သော ရုပ်ရှင်ရုံပြသခြင်း လုပ်ငန်းမှ နေ့စဉ်ထွက်ရှိလာမည့် အမှိုက်များ (ရုပ်ရှင်ကြည့်ပရိသတ်များမှ စွန့်ပစ်ခဲ့သော စားကြွင်းစားကျန်များ၊ မုန့်များ ထုပ်ပိုးသော ပလပ်စတစ်များ၊ စက္ကူများ) အား စနစ်တကျ စွန့်ပစ်နိုင်ရန်အတွက် အောက်ဖော်ပြပါအတိုင်း အမှိုက်များအား စနစ်တကျ သိမ်းဆည်းသွားမည်ဖြစ်ပါသည်။

(၁) ကုမ္ပဏီ၏ရုပ်ရှင်ရုံအတွင်း ရုပ်ရှင်ကြည့်ပြည်သူအပေါင်းမှ စွန့်ပစ်ခဲ့သောအမှိုက်များအနက် စားကြွင်းစားကျန်များအား ရန်ကုန်မြို့တော်စည်ပင်သာယာရေးအဖွဲ့မှ ရောင်းချပေးသော အစိမ်းနရောင်အမှိုက်အိတ်များဖြင့် နေ့စဉ်ပွဲချိန်ပြီးဆုံးချိန်တိုင်း ထုပ်ပိုးသိမ်းဆည်း၍ အမှိုက်ကန်နေရာတွင်စနစ်တကျ စုစည်းထားရှိမည်ဖြစ်ပါသည်။

(၂) ယင်းစားကြွင်းစားကျန် အမှိုက်အိတ်များအား သက်ဆိုင်ရာ မြို့နယ်စည်ပင်သာယာရေးအဖွဲ့၏ အမှိုက်သိမ်းကားများ လှည့်လည်အမှိုက်သိမ်းသည့်အချိန်တွင် ယင်းကားများဖြင့် စွန့်ပစ်မည်ဖြစ်ပါသည်။ အကယ်၍ အမှိုက်သိမ်းကားများ လှည့်လည်ခြင်းအစက်အခဲများရှိပါက သက်ဆိုင်ရာမြို့နယ်စည်ပင်သာယာရေးအဖွဲ့၏ လမ်းညွှန်ချက်ဖြင့် အမှိုက်စွန့်ပစ်ရမည့်နေရာသို့ ကုမ္ပဏီမှ မိမိအစီအစဉ်ဖြင့် နေ့စဉ်သွားရောက်စွန့်ပစ်မည် ဖြစ်ပါသည်။

(၃) နေ့စဉ်ရုပ်ရှင်ပြသချိန်များမှထွက်ရှိလာသည့် ပလပ်စတစ်ထုပ်ပိုးခွံများအား စနစ်တကျ အိတ်ကြီးများဖြင့် သိမ်းဆည်း၍ ပလပ်စတစ်လုပ်ငန်းလုပ်ဆောင်သည့် လုပ်ငန်းများအသုံးပြုရန်အတွက် ပြန်လည်ရောင်းချရန် စုဆောင်းထားမည်ဖြစ်ပါသည်။ ပလပ်စတစ်အမှိုက်အဟောင်းများရောင်းရငွေသည် လုပ်ငန်း၏ အခြားဝင်ငွေအဖြစ် ရရှိမည်ဖြစ်ပါသည်။

No.20, Pearl Street, Golden Valley Avenue, Bahan Township, Yangon, Myanmar
Tel: 95-1-549478, 95-1-541411, 95-1-541167


(၄) နေ့စဉ်ရုပ်ရှင်ပြသချိန်များမှထွက်ရှိလာသည့် မုန့်ထုပ်ပိုးသောစက္ကူအိတ်ခွံများ၊ စက္ကူခွက်များအား ရန်ကုန်မြို့တော်စည်ပင်သာယာရေးအဖွဲ့မှ ရောင်းချပေးသော အစိမ်းနုရောင်အမှိုက်အိတ်များဖြင့် စနစ်တကျ သိမ်းဆည်း၍ သက်ဆိုင်ရာ မြို့နယ်စည်ပင်သာယာရေးအဖွဲ့၏ အမှိုက်သိမ်းကားများ လှည့်လည်အမှိုက်သိမ်းသည့် အချိန်တွင် ယင်းကားများဖြင့် စွန့်ပစ်မည်ဖြစ်ပါသည်။ အကယ်၍ အမှိုက်သိမ်းကားများ လှည့်လည်ခြင်းအခက်အခဲများ ရှိပါက သက်ဆိုင်ရာမြို့နယ်စည်ပင်သာယာရေးအဖွဲ့၏ လမ်းညွှန်ချက်ဖြင့် အမှိုက်စွန့်ပစ်ရမည့်နေရာသို့ ကုမ္ပဏီမှ မိမိအစီအစဉ်ဖြင့် နေ့စဉ်သွားရောက်စွန့်ပစ်မည် ဖြစ်ပါသည်။

(၅) ရုပ်ရှင်ရုံပိုင်ကားများမှစွန့်ပစ်ရည်သည် ၎င်းကားများ၌အသုံးပြုသည့် အင်ဂျင်ဝိုင်နှင့်ဂီယာဝိုင် အဟောင်းများဖြစ်၍ ယင်းတို့ကိုအသစ်ဖြင့်လဲလှယ်ပြီးပါက ပလပ်စတစ်ပုံးများဖြင့် သိုလှောင်ထားရှိမည်ဖြစ်ပါသည်။ ထို့နောက် အင်ဂျင်ဝိုင်နှင့် ဂီယာဝိုင်အဟောင်းဈေးကွက်သို့ လုပ်ငန်းအနေဖြင့်အခြားဝင်ငွေရရှိစေရန် ရောင်းချမည် ဖြစ်ပါသည်။

(၆) ယာဉ်စက်ယန္တရားဆေးကြောခြင်းမှထွက်ရှိသည့်ရေများအားရေမြောင်းများအတွင်းသို့လည်းကောင်း စွန့်ပစ်မည်ဖြစ်ပါသည်။

လေးစားစွာဖြင့်

U Tin Maung Win
Managing Director/CEO
Paradiso Cinemas Co., Ltd.

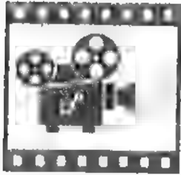

PARADISO
CINEMAS

သို့

ဥက္ကဋ္ဌ
မြန်မာနိုင်ငံရင်းနှီးမြှုပ်နှံမှုကော်မရှင်
အမှတ် (၁) သစ္စာလမ်း၊ ရန်ကင်းမြို့နယ်
ရန်ကုန်မြို့။

စာအမှတ် ။ PCCL / MIC / 2018-19 /
ရက်စွဲ ။

အကြောင်းအရာ။ ။Paradiso Cinemas Co., Ltd.လုပ်ငန်း၏သဘာဝပတ်ဝန်းကျင်ထိန်းသိမ်းရေး စီမံခန့်ခွဲမှုစီမံချက် (Environmental Management Plan)။

အထက်အကြောင်းအရာပါကိစ္စရပ်နှင့်ပတ်သက်၍ Paradiso Cinemas Co., Ltd. သည် မြန်မာနိုင်ငံ၊ မန္တလေးတိုင်းဒေသကြီး၊ ကျောက်ဆည်ခရိုင်၊ ကျောက်ဆည်မြို့နယ်၊ မင်းရပ်ရပ်ကွက်၊ ကွင်းအမှတ်(၁၅၂) ၊ ကြက်မင်းတွန်ကွင်း။ ဦးပိုင်အမှတ်(၈၁-က) နှင့် (၆၉-၃)ရှိ မြေဧက (၀.၁၈၅) ဧကတွင် မြန်မာနိုင်ငံသားရင်းနှီးမြှုပ်နှံမှုပြုလုပ်၍ ရုပ်ရှင်လုပ်ငန်းဖွံ့ဖြိုးတိုးတက်ရေးအတွက် ထိုင်ခုံ (၄၄၆) ခုံ ပါရှိသည့် (Single Screen) ရုပ်ရှင်ရုံ (၁) ရုံတည်ဆောက်၍အများပြည်သူသို့ ရုပ်ရှင်ပြသဖျော်ဖြေခြင်း လုပ်ငန်းလုပ်ကိုင် ဆောင်ရွက်လိုပါသဖြင့် လုပ်ကိုင်ခွင့်ပြုပါရန် မြန်မာနိုင်ငံ ရင်းနှီးမြှုပ်နှံမှု ကော်မရှင်သို့ ရင်းနှီးမြှုပ်နှံမှု အဆိုပြုတင်ပြထားသည့် ကုမ္ပဏီတစ်ခု ဖြစ်ပါသည်။

ကုမ္ပဏီအနေဖြင့် စီမံကိန်းလုပ်ငန်းဆောင်ရွက်မည့်ဒေသတွင် ထိုင်ခုံ (၄၄၆) ခုံ ပါရှိသည့် (Single Screen) ရုပ်ရှင်ရုံ (၁) ရုံ တည်ဆောက်၍ အများပြည်သူသို့ ရုပ်ရှင်ပြသ ဖျော်ဖြေခြင်းလုပ်ငန်းအား ဒေသနေပြည်သူများ၏ အပန်းဖြေမှုလူနေမှုပုံစံ အခြေအနေပေါ်တွင်မူတည်၍ ပြည်ထောင်စုသမ္မတမြန်မာနိုင်ငံတော်အတွင်း ရုပ်ရှင်ရုံ (၁၀၀) လုပ်ငန်းစီမံချက်အားဆောင်ရွက် လုပ်ကိုင်မည်ဖြစ်ပါသည်။ ဤကဲ့သို့ ထိုင်ခုံ (၄၄၆) ခုံ ပါရှိသည့် (Single Screen) ရုပ်ရှင်ရုံ (၁) ရုံ တည်ဆောက်၍ အများပြည်သူသို့ ရုပ်ရှင်ပြသ ဖျော်ဖြေခြင်းလုပ်ငန်းအားလုပ်ဆောင်ရာ၌ ပြည်ထောင်စု သမ္မတမြန်မာနိုင်ငံတော်၏ သဘာဝပတ်ဝန်းကျင်နှင့် သစ်တောရေးရာဝန်ကြီးဌာနမှပြဋ္ဌာန်းထားသည့် သတ်မှတ်ချက် များအားလည်း ပြည့်ဝစွာလိုက်နာဆောင်ရွက်မည့်အပြင် မိမိတို့လုပ်ငန်း၌လည်း သဘာဝပတ်ဝန်းကျင် ထိန်းသိမ်း စောင့်ရှောက်မှုနှင့် လူမှုစီးပွားဆိုင်ရာထိခိုက်မှု မပေါ်ပေါက်လာစေရန် လိုအပ်သည့်လုပ်ငန်းစီမံချက်များကို အောက်ပါ အတိုင်းချမှတ် ဆောင်ရွက်မည်ဖြစ်ပါသည်။

သဘာဝပတ်ဝန်းကျင်ဆိုင်ရာစီမံခန့်ခွဲမှုစီမံချက်

(၁) ပတ်ဝန်းကျင်နှင့်လူမှုရေးဆိုင်ရာထိခိုက်မှုအနည်းဆုံးဖြစ်စေမည့်လုပ်ငန်းဆောင်ရွက်မှုအစီအစဉ်
(၂) စွန့်ပစ်ပစ္စည်းနှင့်စွန့်ပစ်အရည်များစီမံခန့်ခွဲမှုအစီအစဉ်
(၃) ပတ်ဝန်းကျင်နှင့်လူမှုရေး၊ ကျန်းမာရေးဆိုင်ရာထိခိုက်မှုရှိ၊ မရှိစောင့်ကြည့်လေ့လာမည့်အစီအစဉ်
(၄) သဘာဝပတ်ဝန်းကျင်ထိန်းသိမ်းစောင့်ရှောက်မည့်အစီအစဉ်
(၅) ပတ်ဝန်းကျင်နှင့်လူမှုရေး၊ ကျန်းမာရေးထိခိုက်မှုလျော့ပေါ့ရေးဆောင်ရွက်မှုအတွက်သုံးစွဲမည့်ရန်ပုံငွေ သတ်မှတ်ထားခြင်းအစီအစဉ်

(၁) ပတ်ဝန်းကျင်နှင့်လူမှုရေးဆိုင်ရာထိခိုက်မှုအနည်းဆုံးဖြစ်စေမည့်လုပ်ငန်းဆောင်ရွက်မှုအစီအစဉ်

(က)စီမံကိန်းဧရိယာအတွင်း လုပ်ငန်းဆောင်ရွက်မည့် ဝန်ထမ်းအလုပ်သမားများအား ကုမ္ပဏီမှရေးဆွဲထားသည့် ပတ်ဝန်းကျင်နှင့်လူမှု့ရေးဆိုင်ရာထိခိုက်မှု အနည်းဆုံးဖြစ်စေမည့် လုပ်ငန်းဆောင်ရွက်မှု့ အစီစဉ်အား ကျေညက်စွာ သိရှိရန်သင်တန်းများ ပို့ချပေးရန်။

No.20, Pearl Street, Golden Valley Avenue, Bahan Township, Yangon, Myanmar
Tel: 95-1-549478, 95-1-541411, 95-1-541167

(ခ)လိုအပ်ပါက ပြင်ပရှိသဘာဝပတ်ဝန်းကျင်ထိန်းသိမ်းရေးနှင့်ပတ်သက်သည့်ပညာရှင်များအား ဖိတ်ခေါ်၍ သင်တန်းပို့ချပေးရန်။

(ဂ)လုပ်ငန်းလုပ်ကိုင်ဆောင်ရွက်နေစဉ်သဘာဝပတ်ဝန်းကျင်နှင့်လူမှုရေးဆိုင်ရာထိခိုက်မှုများရှိလာနိုင်ပါက သက်ဆိုင်ရာတာဝန်ရှိသည့်အဖွဲ့အစည်းများနှင့်ပေါင်းစပ်လုပ်ကိုင်၍လည်းကောင်း၊ပြုပြင်လုပ်ကိုင်သွားမည် ဖြစ်ပါသည်။

(ဃ)လုပ်ငန်းခွင်တွင် အများပြည်သူသို့ ရုပ်ရှင်ကားများပြသ၍ ဖျော်ဖြေမှုများပေးမည့်အပြင် ရုပ်ရှင်ရုံတည်ရှိရာ ခြံဝင်းအတွင်းတွင်လည်း အပန်းဖြေရန် ပန်းခြံ (၁) ခုအား သဘာဝပတ်ဝန်းကျင်ထိန်းသိမ်းရေး ရည်ရွယ်ချက်ဖြင့် ထားရှိ စီစဉ်ဆောင်ရွက်သွားမည်ဖြစ်ပါသည်။

(င)မိုးရာသီကာလအတွင်း မိုးများအဆက်မပြတ်ရွာသွန်းမည်ဆိုပါက ရုပ်ရှင်ရုံအပါအဝင် ဒေသရေလွှမ်းမိုးမှု နည်းပါးစေရန်အတွက် ရေနုတ်မြောင်းများဆောင်ရွက်ခြင်း၊ လမ်းမြေသားများထပ်မံဖို့ခြင်း စသည်တို့အား ဆောင်ရွက် ပေးမည်ဖြစ်ပါသည်။

(စ)ရုပ်ရှင်ပြသချိန်၊ နားသည့်အချိန်ဖြစ်သော လုပ်ငန်းများရပ်နားထားစဉ်ကာလအတွင်း ရုပ်ရှင်ရုံ သန့်ရှင်းရေး အပါအဝင် စက်များကြံ့ခိုင်ရန်အတွက် အင်ဂျင်နီယာများမှ လုပ်ကိုင်ဆောင်ရွက်ရင်း၊ သက်ဆိုင်ရာ ဝန်ကြီးဌာနသို့ ဆက်သွယ်၍ သဘာဝပတ်ဝန်းကျင်နှင့် လူမှုရေးစီးပွားရေးဘဝများ ထိန်းသိမ်းစောင့်ရှောက်ခြင်း သင်တန်းများအားအလှည့်ကျဝန်ထမ်းစေလွှတ်ခြင်းစနစ်ဖြင့် ပေးပို့၍သင်ကြားစေမည်ဖြစ်ပါသည်။

(၂) စွန့်ပစ်ပစ္စည်း၊ စွန့်ပစ်အရည်များစီမံခန့်ခွဲမှုအစီအစဉ်

(က)ကုမ္ပဏီ၏ရုပ်ရှင်ရုံအတွင်း ရုပ်ရှင်ကြည့်ပြည်သူအပေါင်းမှ စွန့်ပစ်ခဲ့သောအမှိုက်များအား စနစ်တကျ သိမ်းဆည်း၍ ကျောက်ပန်းတောင်းမြို့နယ်စည်ပင်သာယာရေးအဖွဲ့၏ လမ်းညွှန်ချက်နှင့်အညီသော်လည်းကောင်း၊ အပါတ်စဉ် ပုံမှန် မြို့နယ်စည်ပင်သာယာရေးအဖွဲ့၏ အမှိုက်သိမ်းကားများဖြင့် ယင်းအမှိုက်များအား စနစ်တကျ စွန့်ပစ်သွားမည် ဖြစ်ပါသည်။

(ခ) ရုပ်ရှင်ကြည့်ပရိသတ်များ၏ နေ့စဉ် စွန့်ပစ်ခဲ့သော မိလ္လာအညစ်အကြေးများအား သက်ဆိုင်ရာ ကျောက်ပန်းတောင်းမြို့နယ်စည်ပင်သာယာရေးအဖွဲ့ ရေနှင့်မိလ္လာဌာန၏ လမ်းညွှန်ချက်အရ ၎င်းတို့ဌာနမှ မိလ္လာသယ် ကားများ အား ငှားရမ်း၍ ပုံမှန် စွန့်ပစ်သွားမည်ဖြစ်ပါသည်။

(ဂ)ရုပ်ရှင်ရုံပိုင်ကားများနှင့် မီးစက်မှ စွန့်ပစ်ရည်နှင့် အသုံးပြုပြီးသည့် အင်ဂျင်ဝိုင်နှင့်ဂီယာဝိုင်အဟောင်း များအား ပုံးများဖြင့်သိုလှောင်ထားရှိမည်ဖြစ်ပါသည်။ ထို့နောက်အင်ဂျင်ဝိုင်နှင့် ဂီယာဝိုင်အဟောင်းဈေးကွက်သို့ လုပ်ငန်းအနေဖြင့်အခြားဝင်ငွေရရှိစေရန် ရောင်းချမည်ဖြစ်ပါသည်။

(ဃ)ယာဉ်စက်ယန္တရားဆေးကြောခြင်းမှထွက်ရှိသည့်ရေများအားရေမြောင်းများအတွင်းသို့လည်းကောင်း စွန့်ပစ်မည်ဖြစ်ပါသည်။

(၃) လုပ်ငန်း၏ပတ်ဝန်းကျင်နှင့်လူမှုရေးကျန်းမာရေးဆိုင်ရာထိခိုက်မှုရှိမရှိစောင့်ကြည့်လေ့လာမည့်အစီအစဉ်

(က)လုပ်ငန်း၏ပင်မတည်နေရာသည် မြန်မာနိုင်ငံ၊ မန္တလေးတိုင်းဒေသကြီး၊ ကျောက်ဆည်ခရိုင်၊ ကျောက်ဆည်မြို့နယ်၊ မင်းရပ်ရပ်ကွက်၊ ကွင်းအမှတ်(၁၅၂) ၊ ကြက်မင်းတွန်ကွင်း၊ ဦးပိုင်အမှတ်(၈၁-က) နှင့် (၆၉-ဍ)ရှိ မြေဧက (၁.၁၈၅) တွင် တည်ရှိသဖြင့်မိမိတို့လုပ်ငန်းသည် ပတ်ဝန်းကျင်အားထိခိုက်မှုရှိ ရန်ခဲယဉ်းပါသည်။

(ခ)သို့ရာတွင်လုပ်ငန်းအနေဖြင့် လုပ်ငန်းလုပ်ကိုင်မည့်နေရာဒေသရှိ ပတ်ဝန်းကျင်နှင့် လူမှုရေးကျန်းမာရေး ဆိုင်ရာထိခိုက်မှုရှိ၊မရှိအားစောင့်ကြည့်လေ့လာရန်ကုမ္ပဏီတွင်စောင့်ကြည့်လေ့လာရေးအဖွဲ့ငယ်အား ဖွဲ့စည်းမည်ဖြစ်ပါ သည်။

(ဂ)အဆိုပါစောင့်ကြည့်လေ့လာရေးအဖွဲ့ငယ်သည် ရုပ်ရှင်ကြည့်ပရိတ်သတ်ပြည်သူများ၏ ပြောင်းလဲလာ သော စိတ်နေစိတ်ထားနှင့် ရုပ်ရှင်ရုံမှစွန့်ပစ်သောအမှိုက်တို့ကြောင့် မိမိအသုံးပြုနေသော လုပ်ငန်းသုံးကားများကြောင့် အလုပ်လုပ်ကိုင်နေသည့်ဒေသပတ်ဝန်းကျင်ထိခိုက်မှုပျက်စီးမှုများ ရှိ၊မရှိအားလည်းကောင်း ကိုယ်တိုင်သွားရောက် လေ့လာ၍ ဒါရိုက်တာအဖွဲ့ထံအစီရင်ခံစာတင်ပြရမည်ဖြစ်ပါသည်။

(ဃ)ကုမ္ပဏီ၏စောင့်ကြည့်လေ့လာရေးအဖွဲ့ငယ်၏ အစီရင်ခံစာအရထိုဒေသတွင် သဘာဝပတ်ဝန်းကျင် ထိခိုက်ခြင်း၊ဒေသဆိုင်ရာအဖွဲ့အစည်းများ၊ ရပ်မိရပ်ဖများနှင့် ကျွမ်းကျင်သူများနှင့်ပူးပေါင်းကာ သင့်တော်သည့် နည်း စနစ်များဖြင့် ပြန်လည်ပြင်ဆင်ပေးမည်ဖြစ်ပါသည်။

(င)ဤကဲ့သို့ပြန်လည်ဆောင်ရွက်ပြီးသည့်တိုင်စောင့်ကြည့်လေ့လာရေးအဖွဲ့သည်ရပ်ရွာရှိလူမှုရေးအဖွဲ့များနှင့်ပူးပေါင်း၍ ဆက်လက်စောင့်ကြည့်စေမည်ဖြစ်ပါသည်။

(စ)အကယ်၍လိုအပ်လာပါကပြင်ပကျွမ်းကျင်သူအဖွဲ့အစည်းများနှင့်ချိတ်ဆက်၍သဘာဝပတ်ဝန်းကျင်အား ပြန်လည်ထိန်းသိမ်းစောင့်ရှောက်ခြင်း၊လူမှုရေးနှင့်စီးပွားရေးနစ်နာမှုများအားပြန်လည်ထူထောင်ပေးခြင်းများပြုလုပ်မည် ဖြစ်ပါသည်။

(ဆ)လုပ်ငန်းသွားရောက်လုပ်ကိုင်ရာဒေသအတွင်းပတ်ဝန်းကျင်နှင့်လူမှုစီးပွားထိခိုက်မှုမရှိစေကာမူလုပ်ငန်းအနေဖြင့် လိုအပ်သောဒေသဆိုင်ရာ ပတ်ဝန်းကျင်နှင့်လူမှုစီးပွားအတွက် ဖွံ့ဖြိုးတိုးတက်ရန် လိုအပ်ချက်များ

ရှိနေကြောင်း စောင့်ကြည့်လေ့လာရေးအဖွဲ့ငယ်က အစီရင်ခံတင်ပြလာပါက လုပ်ငန်းအနေဖြင့် သက်ဆိုင်ရာအဖွဲ့များ နှင့် ပူးပေါင်းကာ ဆောင်ရွက်ပေးသွားမည်ဖြစ်ပါသည်။

(၄)သဘာဝပတ်ဝန်းကျင်ထိန်းသိမ်းစောင့်ရှောက်မည့်အစီအစဉ်များကိုအောက်ပါအတိုင်းစီစဉ်ဆောင်ရွက်မည်ဖြစ်ပါသည်။

(က) ကုမ္ပဏီလုပ်ငန်း၏ပတ်ဝန်းကျင်တွင်စိမ်းလန်းသာယာမှုရှိစေရန်သစ်ပင်၊ပန်းမာန်များစိုက်ပျိုးခြင်း။

(ခ)လုပ်ငန်းနေရာပတ်ဝန်းကျင်တွင်လုပ်ငန်းကြောင့်မြောင်းပိတ်၊ချောင်းပိတ်မဖြစ်စေရန်အတွက်ရေစီးရေလာကောင်းအောင်ဆောင်ရွက်ပေးထားခြင်း။

(ဂ)ရုပ်ရှင်ရုံသုံး မီးစက်အကြီးစားယန္တရားကြီးများအား အမြဲမပြတ်ပြုပြင်မွမ်းမံခြင်း၊ ထိန်းသိမ်းခြင်းများ ပုံမှန်ပြုလုပ်ခြင်းအားဖြင့် စက်ယန္တရားကြီးများမှထွက်ရှိမည့် ကာဗွန်ဒိုင်အောက်ဆိုဒ်မီးခိုးများ ထွက်ရှိမှုနည်းအောင်ဆောင်ရွက်ခြင်း။


(ဃ)အခါအားလျော်စွာသဘာဝပတ်ဝန်းကျင်ထိန်းသိမ်းစောင့်ရှောက်ရေးအဖွဲ့များ၏ပူးပေါင်းဆောင်ရွက်မှုဖြင့်လည်းကောင်း၊သဘာဝပတ်ဝန်းကျင်ထိန်းသိမ်းရေးနှင့်သစ်တောရေးရာဝန်ကြီးဌာန၏လမ်းညွှန်မှုဖြင့်လည်းကောင်း သဘာဝပတ်ဝန်းကျင်ထိန်းသိမ်းရေးလုပ်ငန်းအားပူးပေါင်းလုပ်ကိုင်ပေးမည်ဖြစ်ပါသည်။

(၅)သဘာဝပတ်ဝန်းကျင်နှင့်လူမှုရေး၊ကျန်းမာရေးထိခိုက်မှုလျော့ပါးရေးဆောင်ရွက်မှုအတွက်သုံးစွဲမည့်ရန်ပုံငွေသတ်မှတ်ခြင်း။

လုပ်ငန်းဆောင်ရွက်မှုကြောင့်သဘာဝပတ်ဝန်းကျင်နှင့်လူမှုစီးပွားအပါအဝင်ကျန်းမာရေးထိခိုက်မှုလျော့နည်းစေရန်အတွက်ရည်ရွယ်၍ ကုမ္ပဏီအနေဖြင့်၎င်းအတွက် အသုံးစရိတ်ရန်ပုံငွေတစ်ရပ်သီးခြားထားရှိဆောင်ရွက်မည်ဖြစ်ပါသည်။ ဤရန်ပုံငွေသည်ကုမ္ပဏီ၏အမြတ်ငွေမှ (၂%) ရာခိုင်နှုန်းဖြင့် သီးသန့်ရန်ပုံငွေထားရှိမည် ဖြစ်ပါသည်။ ဤရန်ပုံငွေမှ သဘာဝပတ်ဝန်းကျင်နှင့်လူမှုရေးကျန်းမာရေးဆိုင်ရာ ထိခိုက်မှုလျော့ပါးရေးလုပ်ငန်းစဉ်တစ်ခုတည်းကိုသာ သုံးစွဲဆောင်ရွက်မည်ဖြစ်ပါသည်။

လေးစားစွာဖြင့်

U Tin Maung Win
Managing Director/CEO
Paradiso Cinemas Co., Ltd.

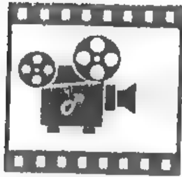

PARADISO
CINEMAS

သို့

ဥက္ကဋ္ဌ
မြန်မာနိုင်ငံရင်းနှီးမြှုပ်နှံမှုကော်မရှင်
အမှတ် (၁) သစ္စာလမ်း၊ ရန်ကင်းမြို့နယ်
ရန်ကုန်မြို့။

စာအမှတ် ၊ PCCL / MIC / 2018-19 /
ရက်စွဲ ၊

အကြောင်းအရာ။ ။အလုပ်အကိုင်သစ်များပေါ်ပေါက်လာမည့်အခြေအနေအားတင်ပြခြင်း။


၁။ Paradiso Cinemas Co., Ltd. သည် မြန်မာနိုင်ငံ၊ မန္တလေးတိုင်းဒေသကြီး၊ ကျောက်ဆည်ခရိုင်၊ ကျောက်ဆည်မြို့နယ်၊ မင်းရပ်ရပ်ကွက်၊ ကွင်းအမှတ်(၁၅၂) ၊ ကြက်မင်းတွန်ကွင်း၊ ဦးပိုင်အမှတ်(၈၁-က) နှင့် (၆၉-ဍ) ရှိ မြေဧက (၀.၁၈၅) ဧက တွင် မြန်မာနိုင်ငံသားရင်းနှီးမြှုပ်နှံမှုပြုလုပ်၍ ရုပ်ရှင်လုပ်ငန်းဖွံ့ဖြိုးတိုးတက်ရေးအတွက် ထိုင်ခုံ (၄၄၆) ခုံ ပါရှိသည့် (Single Screen) ရုပ်ရှင်ရုံ (၁) ရုံ တည်ဆောက်၍ အများပြည်သူသို့ ရုပ်ရှင်ပြသဖျော်ဖြေခြင်း လုပ်ငန်း လုပ်ကိုင်ဆောင်ရွက်လိုပါသဖြင့် လုပ်ကိုင်ခွင့်ပြုပါရန် မြန်မာနိုင်ငံ ရင်းနှီးမြှုပ်နှံမှုကော်မရှင်သို့ ရင်းနှီးမြှုပ်နှံမှု အဆိုပြုတင်ပြထားသည် ကုမ္ပဏီတစ်ခု ဖြစ်ပါသည်။

၂။ ထိုင်ခုံ (၄၄၆) ခုံ ပါရှိသည့် (Single Screen) ရုပ်ရှင်ရုံ (၁) ရုံ တည်ဆောက်၍ အများပြည်သူသို့ ရုပ်ရှင်ပြသဖျော်ဖြေခြင်းလုပ်ငန်း လုပ်ကိုင်ရန်အတွက်လိုအပ်သော ဝန်ထမ်းများကို ပြည်တွင်းရှိအတတ်ပညာရှင်များနှင့် လုပ်သား အင်အားများကိုအသုံးပြုပြီး လုပ်ကိုင် သွားမည်ဖြစ်ပါသည်။ ထို့ကြောင့် ဖော်ပြပါလုပ်ငန်းဆောင်ရွက်ခွင့် ရရှိပါက မြန်မာနိုင်ငံသား ဝန်ထမ်းများ (၄၈) ဦးခန့် အလုပ်အကိုင်များရရှိကြမည် ဖြစ်ပါသည်။

၃။ နောင်အချိန်တွင်ရုပ်ရှင်ရုံများ (၁၀၀) ခန့် တိုးချဲ့တည်ဆောက်သွားမည်ဖြစ်ပြီး ထိုသို့လုပ်ငန်းတိုးချဲ့ဆောင်ရွက်ပြီးပါက မြန်မာနိုင်ငံသားဝန်ထမ်းများပိုမို၍ အလုပ်အကိုင်ရရှိကြပြီး တဘက်တလမ်းမှလည်း နိုင်ငံတော်၏ ဘဏ္ဍာငွေ တိုးတက်ရေးကို ဝန်ထမ်းများ၏ လစာပေါ်တွင်ဝင်ငွေခွန်ထမ်းဆောင်ခြင်းဖြင့်လည်း နိုင်ငံအတွက် အခွန်ဘဏ္ဍာများ တိုးတက်ရရှိနိုင်ကြောင်းလေး စားစွာဖြင့် တင်ပြ အပ်ပါသည်။

လေးစားစွာဖြင့်

U Tin Maung Win
Managing Director/CEO
Paradiso Cinemas Co., Ltd.

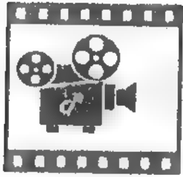

PARADISO
CINEMAS

သို့

ဥက္ကဋ္ဌ
မြန်မာနိုင်ငံရင်းနှီးမြှုပ်နှံမှုကော်မရှင်
အမှတ် (၁) သစ္စာလမ်း၊ ရန်ကင်းမြို့နယ်
ရန်ကုန်မြို့။

စာအမှတ် ၊ PCCL / MIC / 2018-19 /
ရက်စွဲ ၊

အကြောင်းအရာ။ **။အဆိုပြုလုပ်ငန်းဆောင်ရွက်မည့်ပုံစံအားတင်ပြခြင်း။**

၁။ Paradiso Cinemas Co., Ltd. သည် မြန်မာနိုင်ငံ၊ မန္တလေးတိုင်းဒေသကြီး၊ ကျောက်ဆည်ခရိုင်၊ ကျောက်ဆည်မြို့နယ်၊ မင်းရပ်ရပ်ကွက်၊ ကွင်းအမှတ်(၁၅၂)၊ ကြက်မင်းတွန်ကွင်း၊ ဦးပိုင်အမှတ်(၈၁-က) နှင့် (၆၉-ဍ) ရှိ မြေဧက (၀.၁၈၅) ဧက တွင် မြန်မာနိုင်ငံသားရင်းနှီးမြှုပ်နှံမှု့ပြုလုပ်၍ ရုပ်ရှင်လုပ်ငန်းဖွံ့ဖြိုးတိုးတက်ရေးအတွက် ထိုင်ခုံ (၄၄၆) ခုံ ပါရှိသည့် (Single Screen) ရုပ်ရှင်ရုံ (၁) ရုံ တည်ဆောက်၍ အများပြည်သူသို့ ရုပ်ရှင်ပြသဖျော်ဖြေခြင်း လုပ်ငန်း လုပ်ကိုင်ဆောင်ရွက်လိုပါသဖြင့် လုပ်ကိုင်ခွင့်ပြုပါရန် မြန်မာနိုင်ငံ ရင်းနှီးမြှုပ်နှံမှု့ ကော်မရှင်သို့ ရင်းနှီးမြှုပ်နှံမှု့ အဆိုပြုတင်ပြထားသည့် ကုမ္ပဏီတစ်ခု ဖြစ်ပါသည်။

၂။ လုပ်ငန်းဆောင်ရွက်ရာတွင် ခေတ်မီစက်ပစ္စည်းကိရိယာများနှင့် လိုအပ်သောအခြားအထောက်အကူပြု စက်ပစ္စည်းများအားပြည်ပမှတင်သွင်း၍ အများပြည်သူသို့ရုပ်ရှင်ပြသဖျော်ဖြေမှုလုပ်ငန်းအားကို မြန်မာနိုင်ငံသားရင်းနှီးမြှုပ်နှံမှု (၁၀၀%) အဖြစ်လည်းကောင်း ရင်းနှီးမြှုပ်နှံမှုမြှုပ်နှံကာ အတည်ပြုတင်ပြထားသော ကုမ္ပဏီဖြစ်ပါသည်။

၃။ ကျွန်တော်တို့၏ Paradiso Cinemas Co., Ltd. လုပ်ငန်းအောင်မြင်အောင် ဆောင်ရွက်ခြင်းဖြင့် နိုင်ငံတော်အတွက် ရသင့်ရထိုက်သော အခွန်ဘဏ္ဍာငွေများလည်း အပြည့်အဝရရှိမည် ဖြစ်ပါသည်။

၄။ ထို့ပြင် အဆိုပါလုပ်ငန်းလုပ်ကိုင်ဆောင်ရွက်ခြင်းဖြင့် မြန်မာနိုင်ငံသားများအတွက် အလုပ်အကိုင် အခွင့်အလမ်းများရရှိစေနိုင်ခြင်း၊ နည်းပညာများ တိုးတတ်စေခြင်း၊ မြန်မာနိုင်ငံ၏ ဖွံ့ဖြိုးတိုးတက်ရေး လုပ်ငန်းစဉ်များ၊ ဒေသဖွံ့ဖြိုးရေးလုပ်ငန်းများအတွက် အထောက်အကူပြုနိုင်ခြင်းနှင့် နိုင်ငံတော်၏စီးပွားရေး ဖွံ့ဖြိုးတိုးတက်စေခြင်းစသည့် အကျိုးကျေးဇူးများကိုလည်း ရရှိစေနိုင်မည်ဖြစ်ပါသည်။

လေးစားစွာဖြင့်

U Tin Maung Win
Managing Director/CEO
Paradiso Cinemas Co., Ltd.



PARADISO
CINEMAS

သို့

ဥက္ကဋ္ဌ
မြန်မာနိုင်ငံရင်းနှီးမြှုပ်နှံမှုကော်မရှင်
အမှတ် (၁) သစ္စာလမ်း၊ ရန်ကင်းမြို့နယ်
ရန်ကုန်မြို့။

စာအမှတ် ။ PCCL / MIC / 2018-19 /
ရက်စွဲ ။

အကြောင်းအရာ။ ။ ကုမ္ပဏီဝန်ထမ်းများ သက်သာချောင်ချိရေးနှင့် လုပ်ငန်းခွင်သာယာရေးအတွက် စီစဉ်ဆောင်ရွက်ထားမှုများအား တင်ပြခြင်း။

အထက်အကြောင်းအရာနှင့်ပတ်သက်၍ နိုင်ငံသားများရင်းနှီးမြှုပ်နှံမှုဥပဒေအရ ကျွန်တော်တို့၏ Paradiso Cinemas Co., Ltd. သည် အလုပ်လုပ်ကိုင်တာဝန်ထမ်းရွက်နေကြသည့် ဝန်ထမ်းနှင့်အလုပ်သမားများအတွက် အောက်ဖော်ပြပါကဏ္ဍများအလိုက် အလုပ်သမားသက်သာချောင်ချိရေးနှင့်လုပ်ငန်းခွင်သာယာရေး တို့အတွက် စီစဉ်ဆောင်ရွက်သွားမည်ဖြစ်ကြောင်းအား လိုအပ်သလိုဆောင်ရွက်နိုင်ရန် တင်ပြအပ်ပါသည်။

(၁) အလုပ်သမားကြို/ပို့ယာဉ်ဖြင့် ဝန်ထမ်းအလုပ်သမားများ အလုပ်တက်၊ ဆင်းနိုင်ရန်အတွက် ကြို/ပို့ဖယ်ရီကားများစီစဉ်ထားရှိပါမည်။ လုပ်ငန်းမှစီစဉ်ပေးသည့် ကြို/ပို့ဖယ်ရီစီးကြသော အလုပ်သမားများအပေါ် ဖယ်ရီကားခ ကောက်ခံခြင်းမရှိဘဲ အခမဲ့ပို့ဆောင်ပေးမည်ဖြစ်ပါသည်။

(၂) ကုမ္ပဏီဝန်ထမ်း၊ အလုပ်သမားများအနေဖြင့် အလုပ်ဆင်းရက်မှန်ကန်ပါကလုပ်ငန်းအားအာရုံစူးစိုက်လုပ်ကိုင်ခြင်းကို အသိအမှတ်ပြုသည့်အနေဖြင့် ရက်မှန်ဆုကြေးထုတ်ပေးပါမည်။

(၃) လုပ်ငန်းရှိဝန်ထမ်းအလုပ်သမားများ အချိန်ပိုဆင်းရပါကတစ်နာရီအတွက်လုပ်အားခငွေကြေး (၂) ဆတွက်ချက်ပေးပါမည်။ လုပ်ငန်းလိုအပ်ချက်အရ ညဥ့်နက်အထိလုပ်ရပါကအစားအသောက်ကျွေးမွေးခြင်းစီစဉ်များဆောင်ရွက်ပေးသွားမည်ဖြစ်ပါသည်။

(၄) ကုမ္ပဏီတွင်ခန့်အပ်တာဝန်ပေးမည့်ဝန်ထမ်းများ၊ အလုပ်သမားများအားလုံးအတွက် လုပ်ငန်းခွင်တွင်စိတ်ဓာတ်တက်ကြွညီညွတ်ရန်အတွက် တူညီဝတ်စုံများ(Uniform) အခမဲ့ထုတ်ဝေပေးမည်ဖြစ်ပါသည်။

(၅) ကုမ္ပဏီတွင်ရှေးဦးသူနာပြုဆေးသေတ္တာထားရှိမည်ဖြစ်ပြီး၊ ထိခိုက်ဒဏ်ရာရရှိပါကသက်ဆိုင်ရာနယ်မြေအလိုက်ဖွင့်လှစ်ထားသည့် လူမှုဖူလုံရေးဆေးခန်းသို့စေလွှတ်၍ ဆေးဝါးကုသမှုခံယူပါမည်။

(၆) ၂၀၁၂ခုနှစ်လူမှုဖူလုံရေးဥပဒေအရ ကုမ္ပဏီရှိဝန်ထမ်း၊ အလုပ်သမားများအားလုံးအား လူမှုဖူလုံရေးဥပဒေအရ လူမှုရေး၊ ကျန်းမာရေးစောင့်ရှောက်မှုနှင့် ငွေကြေးအကျိုးခံစားခွင့်များပိုမိုရရှိစေရန် သက်ဆိုင်ရာလူမှုဖူလုံရေးအဖွဲ့၌ မှတ်ပုံတင်သွားမည်ဖြစ်ပါသည်။ လူမှုဖူလုံရေးထည့်ဝင်ငွေနှင့်ပတ်သက်၍ အလုပ်ရှင်မှထည့်ဝင်ရမည့် ထည့်ဝင်ကြေးအား

No.20, Pearl Street, Golden Valley Avenue, Bahan Township, Yangon, Myanmar
Tel: 95-1-549478, 95-1-541411, 95-1-541167

အလုပ်ရှင်မှထည့်ဝင်သွားမည့်အပြင် အလုပ်သမားများမှထည့်ဝင်ရမည့် ထည့်ဝင်ကြေးများကို ၎င်းတို့၏လစာမှ ဖြတ်တောက်ပေးသွင်းထည့်ဝင်သွားမည်ဖြစ်ပါသည်။

(၇) ကုမ္ပဏီတွင်တာဝန်ထမ်းဆောင်သည့်ဝန်ထမ်း၊ အလုပ်သမားများအနေဖြင့်မိမိတို့မိသားစုအတွင်းသာရေး၊ နာရေးကိစ္စများပေါ် ပေါက်ပါကသာရေး၊နာရေးကူညီထောက်ပံ့ငွေများထောက်ပံ့ပေးအပ်သွားမည်ဖြစ်ပါသည်။

(၈) ကုမ္ပဏီတွင်တာဝန်ထမ်းဆောင်သည့်ဝန်ထမ်း၊ အလုပ်သမားများအနေဖြင့်လုပ်ငန်းခွင်အတွင်းအေးချမ်းသာယာစွာ အလုပ်လုပ်နိုင်ရန်အတွက် အဆောက်အအုံအတွင်း၌ လေဝင်လေထွက်ကောင်းအောင် စီမံထားရှိမည်ဖြစ်ပါသည်။ ထို့အပြင် လေစုပ်ပန်ကာများ၊ လေတွန်းပန်ကာများဖြင့်အဆောက်အအုံအတွင်းရှိ လေထုများအား သန့်ရှင်းအောင် ဆောင်ရွက်မည် ဖြစ်ပါသည်။

(၉) ကုမ္ပဏီတွင်အလုပ်လုပ်နေကြသည့်ဝန်ထမ်းများ၊ အလုပ်သမားများသန့်ရှင်းသောရေသောက်သုံးနိုင်ရန်အတွက် လုပ်ငန်းရှိအဝီစိတွင်းမှရေအား ရေသန့်စက်နှင့်ရေစစ်ဘူးများအတွင်း ဖြတ်သန်းသိုလှောင်ပြီး သောက်ရေသိုလှောင်၍ အလုပ်သမားများအား သောက်ရေသန့်သောက်သုံးရန် စီစဉ်ထားရှိမည်ဖြစ်ပါသည်။

(၁၀) ကုမ္ပဏီတွင်အလုပ်လုပ်ကြရသည့်ဝန်ထမ်း၊အလုပ်သမားများအနက်မှ ရှိးသား၍အလုပ်ကြိုးစားလုပ်ကိုင်သည့်ကျွမ်းကျင်သူများနှင့်လုပ်ငန်းခွင်အတွင်း အင်တိုက်အားတိုက်ပါဝင်ဆောင်ရွက်လေ့ရှိသည့် ရပ်ဝေးနယ်များမှအလုပ်ရုံတွင်လာရောက်လုပ်ကိုင်ရသည့်အလုပ်သမားများအားကုမ္ပဏီမှလုပ်ငန်းတည်ရှိရာဧရိယာတပိုက်တွင်နေထိုင်ရန်"အဆောင်များ" ဆောင်ရွက်ပေးပါမည်။

(၁၁) ကုမ္ပဏီတွင် ဂန်ထမ်းအလုပ်သမားများ အားလပ်ချိန်တွင် စာပေအသိပညာနှင့် ဗဟုသုတရရှိစေရန် စာကြည့်တိုက်တစ်ခု ထူထောင်ထားရှိမည်ဖြစ်ပါသည်။

လေးစားစွာဖြင့်

U Tin Maung Win
Managing Director/CEO
Paradiso Cinemas Co., Ltd.



PARADISO
CINEMAS

သို့

ဥက္ကဋ္ဌ
မြန်မာနိုင်ငံရင်းနှီးမြှုပ်နှံမှုကော်မရှင်
အမှတ် (၁) သစ္စာလမ်း၊ ရန်ကင်းမြို့နယ်
ရန်ကုန်မြို့။

စာအမှတ် ၊ PCCL / MIC / 2018-19 /
ရက်စွဲ ၊

အကြောင်းအရာ။ ။ မီးဘေးကြိုတင်ကာကွယ်ရေးစီမံချက်ထားရှိမည်ဖြစ်ကြောင်း ဝန်ခံကတိပြုခြင်း။

အထက်အကြောင်းအရာ နှင့်ပတ်သက်၍ နိုင်ငံသားရင်းနှီးမြှုပ်နှံမှုဥပဒေအရ ကျွန်ုပ်တို့၏ Paradiso Cinemas Co., Ltd. သည် ထိုင်ခုံ (၄၄၆) ခုံ ပါရှိသည့် (Single Screen) ရုပ်ရှင်ရုံ (၁) ရုံ တည်ဆောက်၍ အများပြည်သူသို့ ရုပ်ရှင်ပြသ ဖျော်ဖြေခြင်းလုပ်ငန်း စီမံကိန်းလုပ်ငန်းများဆောင်ရွက်သည့် လုပ်ငန်းခွင် ဧရိယာအတွင်း မီးဘေးအန္တရာယ် ကြိုတင်ကာကွယ်မှုအနေဖြင့် အောက်ဖော်ပြပါအတိုင်း ဆောင်ရွက်သွားမည် ဖြစ်ပါသည်။

(၁) ရေဂါလံ(၂၅၀၀)ဆန့်ရေသိုလှောင် ကန် (၁) ကန်ကိုတည်ဆောက်ထားရှိမည်ဖြစ်ပါသည်။
(၂) လုပ်ငန်းအဆောက်အအုံမှာလည်း မီးလောင်မှုမှ ကာကွယ်ရန်ရေပုံး၊မီးကပ်၊သဲအိတ်၊မီးသတ်ဗူးများကို အဆင်သင့်ထားရှိမည်ဖြစ်ပါသည်။
(၃) မီးဘေးအန္တရာယ်ကြိုတင် ကာကွယ်နိုင်ရေးအတွက် ဝန်ထမ်းအလုပ်သမားများသည် မီးဘေးအန္တရာယ် ကြိုတင်ကာကွယ်ခြင်း၊ မီးငြိမ်းသတ်ခြင်း တို့နှင့်ပတ်သက်၍ ဗဟုသုတရရှိရန်အလို့ငှာ မီးသတ်ဦးစီးဌာနမှ ကျွမ်းကျင်သူများအား ဖိတ်ကြား၍ သင်တန်းပို့ချမည် ဖြစ်ပါသည်။
(၄) မီးဘေးအန္တရာယ်ကြိုတင်ကာကွယ်ခြင်းအတွက် စည်းကမ်းချက်များချမှတ်ထားပြီး ယင်းတို့ကိုဝန်ထမ်းများ တိကျစွာလိုက်နာ ဆောင်ရွက်ရန်လည်းစီမံထားရှိပါမည်။
(၅) ဝန်ထမ်းများကိုလည်း မီးဘေးအရေးပေါ်ကာကွယ်နိုင်ရန် မီးငြိမ်းသတ်ခြင်းနှင့် မီးဘေးအန္တရာယ် ကာကွယ်ရေးသင်တန်းများသို့ တက်ရောက်ခွင့်ပြု၍ လေ့ကျင့်သင်ကြားပေးမည် ဖြစ်ပါသည်။
(၆) လုပ်ငန်းခွင်အတွင်း၊ ရုံးအဆောက်အဦးအတွင်းနှင့် အနီးပတ်ဝန်းကျင်တွင် ဆေးလိပ်သောက်ခြင်းကို တင်းကျပ်စွာ တားမြစ်ထားရှိမည်ဖြစ်ပြီး ဆေးလိပ်သောက် သုံးရန်နေရာအား သတ်မှတ်ပေးမည် ဖြစ်ပါသည်။

(၇) လျှပ်စစ်နှင့်ပတ်သက်သည့် မီးဘေးအန္တရာယ်များ မဖြစ်ပေါ်စေရန် မီးကြိုးသွယ်တန်းမှုများ၊ မီးခလုတ်ခုံ တပ်ဆင်မှုများ၊ မီးအားမြှင့်စက်များနှင့် လျှပ်စစ်ဓာတ်အားအသုံးပြု၍ လည်ပတ်ရသော လူသုံးအိမ်သုံး ပစ္စည်းများအား အချိန်ဇယားများချမှတ်၍ အမြဲမပြတ်စစ်ဆေးသွားမည်ဖြစ်ပါသည်။
(၈) လုပ်ငန်းခွင်အတွင်းသန့်ရှင်းသပ်ရပ်စေရန် အမှိုက်များအားစနစ်တကျပုံးဖြင့်ထားရှိရန်၊ မီးလောင်လွယ်သည့် မြက်ပင်နှင့်ကိုင်းပင်တို့အား ခုတ်ထွင်ရှင်းလင်းထားမည်ဖြစ်ပါသည်။

No.20, Pearl Street, Golden Valley Avenue, Bahan Township, Yangon, Myanmar
Tel: 95-1-549478, 95-1-541411, 95-1-541167

(၉) လုပ်ငန်းဆောင်ရွက်မည့်ဧရိယာအတွင်း မီးဘေးအန္တရာယ်ပေါ်ပေါက်ပါက အလွယ်တကူမီးငြိမ်းနိုင်ရန် အတွက် လူသွား၊ ယာဉ်သွားလမ်းများ ထားရှိမည်ဖြစ်ပါသည်။

(၁၀) ဧရိယာအလိုက် ထားရှိရန်လိုအပ်သည့် မီးသတ်ဆေးဗူးများအား ရုံးခန်း၊ မီးစက်၊ ဆီသို လှောင်သည့်နေရာ၊ များ၌ စနစ်တကျသက်မှတ်အရေအတွက်များအတိုင်း ထားရှိမည်ဖြစ်ပါသည်။

<u>မီးငြိမ်းသတ်ခြင်းနှင့်ပတ်သက်၍အောက်ပါအတိုင်းစီစဉ်ဆောင်ရွက်ထားရှိမည်ဖြစ်ပါသည်။</u>


(၁) လုပ်ငန်းရှိဂန်ထမ်းအလုပ်သမားဦးရေပေါ်မူတည်၍ မီးငြိမ်းသတ်ရေးအဖွဲ့၊ ပစ္စည်းသယ်ယူရေးအဖွဲ့နှင့် ပေါင်းစပ်ညှိနှိုင်းရေးအဖွဲ့များ ဖွဲ့စည်း၍တာဂန်ပေးအပ်မည်ဖြစ်ပါသည်။

(၂) ဖွဲ့စည်းပြီးသောအဖွဲ့များအနေဖြင့် တစ်ဖွဲ့ချင်းလုပ်ဆောင်ရမည့် အချက်အလတ်များအား ကိကျစွာ ထုတ်ပြန် ထားမည်ဖြစ်ပါသည်။

(၃) အဖွဲ့များအနေဖြင့် ချမှတ်ထားသောမိမိတို့ဆောင်ရွက်ရမည့် အချက်များအား မီးဘေးကိစ္စပေါ်ပေါက်ပါက လွယ်ကူလျှင်မြန်စွာဆောင်ရွက်နိုင်ရန်အတွက် မီးငြိမ်းသတ်ရေး အစမ်းလေ့ကျင့်ခြင်းအစီအစဉ်အား သက်ဆိုင်ရာ မြို့နယ်မီးသတ်ဦးစီးဌာနနှင့် ပူပေါင်း၍ဆောင်ရွက်မည်ဖြစ်ပါသည်။

လေးစားစွာဖြင့်

U Tin Maung Win
Managing Director/CEO
Paradiso Cinemas Co., Ltd.

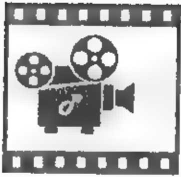

PARADISO
CINEMAS

သို့

ဥက္ကဋ္ဌ
မြန်မာနိုင်ငံရင်းနှီးမြှုပ်နှံမှုကော်မရှင်
အမှတ် (၁) သစ္စာလမ်း၊ ရန်ကင်းမြို့နယ်
ရန်ကုန်မြို့။

စာအမှတ် ။ PCCL / MIC / 2018-19 /
ရက်စွဲ ။

အကြောင်းအရာ။ ။ မြန်မာနိုင်ငံသားများရင်းနှီးမြှုပ်နှံမှုဖြင့် Paradiso Cinemas Co., Ltd. မှ ထိုင်ခုံ (၄၄၆) ခုံ ပါရှိသည့် (Single Screen) ရုပ်ရှင်ရုံ (၁) ရုံ တည်ဆောက်၍ အများပြည်သူသို့ ရုပ်ရှင်ပြသဖျော်ဖြေခြင်းလုပ်ငန်း စီမံကိန်းနှင့် ပတ်သက်၍ ပတ်ဝန်းကျင်ထိခိုက်ပျက်စီးမှု မရှိစေရန် အကောင်အထည်ဖော်ဆောင်ရွက်မည့် အသေးစိတ်အစီအစဉ်များရေးဆွဲမည့် အခြေအနေအားတင်ပြခြင်း။

Paradiso Cinemas Co., Ltd. သည် မြန်မာနိုင်ငံ၊ မန္တလေးတိုင်းဒေသကြီး၊ ကျောက်ဆည်ခရိုင်၊ ကျောက်ဆည်မြို့နယ်၊ မင်းရပ်ရပ်ကွက်၊ ကွင်းအမှတ်(၁၅၂)၊ ကြက်မင်းတွန်ကွင်း၊ ဦးပိုင်အမှတ်(၈၁-က) နှင့် (၆၉-၃) ရှိ မြေဧက (၀.၁၈၅) ဧက တွင် မြန်မာနိုင်ငံသားရင်းနှီးမြှုပ်နှံမှုပြုလုပ်၍ ရုပ်ရှင်လုပ်ငန်းဖွံ့ဖြိုးတိုးတက်ရေးအတွက် ထိုင်ခုံ (၄၄၆) ခုံ ပါရှိသည့် (Single Screen) ရုပ်ရှင်ရုံ (၁) ရုံ တည်ဆောက်၍ အများပြည်သူသို့ ရုပ်ရှင်ပြသဖျော်ဖြေခြင်း လုပ်ငန်း လုပ်ကိုင်ဆောင်ရွက်လိုပါသဖြင့် လုပ်ကိုင်ခွင့်ပြုပါရန် မြန်မာနိုင်ငံ ရင်းနှီးမြှုပ်နှံမှု ကော်မရှင်သို့ ရင်းနှီးမြှုပ်နှံမှု အတည်ပြုချက် တင်ပြထားသည့် ကုမ္ပဏီတစ်ခု ဖြစ်ပါသည်။

ယင်းစီမံကိန်းနှင့်ပတ်သက်၍ လုပ်ငန်းဆောင်ရွက်မှုကြောင့်ဖြစ်ပေါ်လာနိုင်သည့် ပတ်ဝန်းကျင်ထိခိုက်ပျက်စီးစေမှုများ၊ လူမှုအကျိုးစီးပွားနှင့်ကျန်းမာရေးအပေါ် ထိခိုက်စေမှုများမရှိစေရန် (သို့မဟုတ်) နည်းပါးစေရန်အတွက် သဘာဝ ပတ်ဝန်းကျင်ထိခိုက်ပျက်စီးမှု ဆန်းစစ်လေ့လာခြင်း (Environmental Impact Accessment-EIA) လုပ်ငန်းနှင့် အဆိုပါဆန်းစစ်လေ့လာ တွေ့ရှိချက်များကိုအခြေခံ၍ ပတ်ဝန်းကျင် ထိခိုက်မှုမဖြစ်စေရန် (သို့မဟုတ်) ထိခိုက်မှု အနည်းဆုံးဖြစ်စေရန်အတွက် ဆောင်ရွက်မည့် စီမံချက်များပါဝင်သည့် ပတ်ဝန်းကျင်ဆိုင်ရာ စီမံခန့်ခွဲမှုအစီအစဉ် (Environmental Management Plan-EMP) တို့ကို ပတ်ဝန်းကျင်ထိန်းသိမ်းရေးဥပဒေ ၂၀၁၂ အရလည်းကောင်း၊ ပတ်ဝန်းကျင်ထိန်းသိမ်းရေးနည်းဥပဒေများ ၂၀၁၄ အရလည်းကောင်း၊ မြန်မာနိုင်ငံ ရင်းနှီးမြှုပ်နှံမှုကော်မရှင်၏ စည်းမျဉ်းများ ၂၀၁၃ အရလည်းကောင်း၊ နိုင်ငံတကာ စံချိန်စံညွှန်းနှင့်အညီ ကျွမ်းကျင်သည့်ပညာရှင်များဖြင့် တာဝန်ယူ လေ့လာဆန်းစစ်မှုများပြုလုပ်၍ အစီရင်ခံတင်ပြသွားရန် ရှိပါသည်။

No.20, Pearl Street, Golden Valley Avenue, Bahan Township, Yangon, Myanmar
Tel: 95-1-549478, 95-1-541411, 95-1-541167

အစီရင်ခံစာများကို ပြုစုရာတွင်-

1. အဆိုပြုလုပ်ငန်းစီမံကိန်း၏ နောက်ခံအကြောင်းအရာများ၊ စီမံကိန်း၏ အနီးဝန်းကျင်ရှိ ရူပ ပတ်ဝန်းကျင်ဆိုင်ရာ အကြောင်းအချက်များ၊ သက်ရှိဇီဝဆိုင်ရာ အကြောင်းအချက်များ၊ လူမှုစီးပွားဆိုင်ရာ အကြောင်းအရာများကို ကွင်းဆင်းလေ့လာဆောင်ရွက်သွားပါမည်။
2. ကွင်းဆင်းလေ့လာဆောင်ရွက်ရာတွင်လည်း GIS နည်းပညာအသုံးပြု၍ မြေပုံထုတ်ခြင်း၊ မြေဆီလွှာနှင့် ရေနမူနာများယူ၍ စစ်ဆေးခြင်းများကို ပြုလုပ်ဆောင်ရွက်သွားပါမည်။
3. သဘာဝပတ်ဝန်းကျင်သက်ရောက်နိုင်မှုနှင့် ထိခိုက်နိုင်မှုဆန်းစစ်လေ့လာရာတွင်လည်း အကြိုတည်ဆောက်မှု လုပ်ငန်းဆောင်ရွက်ခြင်း၊ တည်ဆောက်ခြင်း၊ လုပ်ငန်းလည်ပတ်ဆောင်ရွက်ခြင်း၊ လုပ်ငန်းရပ်စဲခြင်းနှင့် လုပ်ငန်း ရပ်စဲပြီးကာလဟူ၍ လုပ်ငန်းအဆင့်အသီးသီးအလိုက် ယင်းစီမံကိန်း၏ ပတ်ဝန်းကျင်အပေါ် လူမှုအကျိုးစီးပွားနှင့် ကျန်းမာရေးအပေါ် အကျိုးသက်ရောက်နိုင်မှုများကို ပတ်ဝန်းကျင်ထိန်းသိမ်းရေးနှင့် သစ်တောရေးရာဝန်ကြီးဌာနမှ ချမှတ်ထားသော သတ်မှတ်ချက်များကို အခြေခံ၍ အသေးစိတ်လေ့လာဆန်းစစ်ဆောင်ရွက်သွားပါမည်။
4. ပတ်ဝန်းကျင်ဆိုင်ရာ စီမံခန့်ခွဲမှုအစီအစဉ်များ ရေးဆွဲရာတွင်လည်း အကြိုတည်ဆောက်မှု လုပ်ငန်းဆောင်ရွက်ခြင်း၊ တည်ဆောက်ခြင်း၊ လုပ်ငန်းလည်ပတ်ဆောင်ရွက်ခြင်း၊ လုပ်ငန်းရပ်စဲခြင်းနှင့် လုပ်ငန်းရပ်စဲပြီးကာလဟူ၍ လုပ်ငန်း အဆင့်အသီးသီးအလိုက် ပတ်ဝန်းကျင်ထိခိုက်မှုမဖြစ်စေရန် (သို့မဟုတ်) ထိခိုက်မှု အနည်းဆုံးဖြစ်စေရန်အတွက် ဆောင်ရွက်မည့်အစီအမံများ၊ စီမံခန့်ခွဲမှုနှင့် စောင့်ကြပ်ကြည့်ရှုမည့် အစီအစဉ်များ၊ အရေးပေါ်အစီအစဉ်များကို ပတ်ဝန်းကျင်ထိန်းသိမ်းရေးနှင့် သစ်တောရေးရာဝန်ကြီးဌာနမှ ချမှတ်ထားသော သတ်မှတ်ချက်များကို အခြေခံ၍ အသေးစိတ်ရေးဆွဲ ဆောင်ရွက်သွားပါမည်။

ပတ်ဝန်းကျင်ဆိုင်ရာစီမံခန့်ခွဲမှုအစီအစဉ် (EMP) အစီရင်ခံစာအပြည့်အစုံကိုပြုစု၍ ပေးပို့တင်ပြသွားမည်ဖြစ်ကြောင်း အစီရင်ခံတင်ပြအပ်ပါသည်။

လေးစားစွာဖြင့်

U Tip Maung Win
Managing Director/CEO
Paradiso Cinemas Co., Ltd.



PARADISO

CINEMAS

သို့

ဥက္ကဋ္ဌ
မြန်မာနိုင်ငံရင်းနှီးမြှုပ်နှံမှုကော်မရှင်
အမှတ် (၁) သစ္စာလမ်း၊ ရန်ကင်းမြို့နယ်
ရန်ကုန်မြို့။

စာအမှတ် ။ PCCL / MIC / 2018-19 /

ရက်စွဲ ။

အကြောင်းအရာ။ ။ မြန်မာနိုင်ငံရင်းနှီးမြှုပ်နှံမှုကော်မရှင်သို့ အဆိုပြု လုပ်ငန်းဆောင်ရွက်ခြင်းနှင့် ပတ်သက်၍ ရင်းနှီးမြှုပ်နှံလုပ်ကိုင်လိုသည့် ကာလ (Investment Period) တင်ပြခြင်း။


၁။ Paradiso Cinemas Co., Ltd. သည် မြန်မာနိုင်ငံ၊ မန္တလေးတိုင်းဒေသကြီး၊ ကျောက်ဆည်ခရိုင်၊ ကျောက်ဆည်မြို့နယ်၊ မင်းရပ်ရပ်ကွက်၊ ကွင်းအမှတ်(၁၅၂)၊ ကြက်မင်းတွန်ကွင်း၊ ဦးပိုင်အမှတ်(၈၁-က) နှင့် (၆၉-၃) ရှိ မြေဧက (၀.၁၈၅) ဧက တွင် မြန်မာနိုင်ငံသားရင်းနှီးမြှုပ်နှံမှု.ပြုလုပ်၍ ရုပ်ရှင်လုပ်ငန်းဖွံ့ဖြိုးတိုးတက်ရေးအတွက် ထိုင်ခုံ (၄၄၆) ခုံ ပါရှိသည့် (Single Screen) ရုပ်ရှင်ရုံ (၁) ရုံ ပါရှိသည့် (Single Screen) ရုပ်ရှင်ရုံ (၁) ရုံ ဟည်ဆောက်၍ အများပြည်သူသို့.ရုပ်ရှင်ပြသဖျော်ဖြေခြင်းလုပ်ငန်းစီမံကိန်းကို အကောင်အထည်ဖော် ဆောင်ရွက်မည်ဖြစ်ပါသည်။

(က) ဤလုပ်ငန်းသည် မြန်မာနိုင်ငံသား ၁၀၀% ရင်းနှီးမြှုပ်နှံလုပ်ကိုင်မည့် လုပ်ငန်း ဖြစ်ပါသည်။

(ခ) ဤအဆိုပြုလုပ်ငန်းသည် မြန်မာနိုင်ငံရင်းနှီးမြှုပ်နှံမှုကောင်မရှင်မှ ခွင့်ပြုခဲ့ပါကစီမံကိန်းလုပ်မည့်မြေနေရာတွင် နှစ်ပေါင်း(၅၀) အား နှစ်ရှည်ရင်းနှီးမြှုပ်နှံမှုကာလ (Investment Period) အဖြစ် သတ်မှတ်ဆောင်ရွက်သွားမည် ဖြစ်ပါသည်။

လေးစားစွာဖြင့်

U Tin Maung Win
Managing Director/CEO
Paradiso Cinemas Co., Ltd.

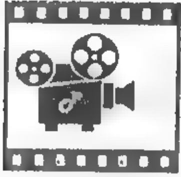

PARADISO
CINEMAS

သို့

ဥက္ကဋ္ဌ
မြန်မာနိုင်ငံရင်းနှီးမြှုပ်နှံမှုကော်မရှင်
အမှတ် (၁) သစ္စာလမ်း၊ ရန်ကင်းမြို့နယ်
ရန်ကုန်မြို့။

စာအမှတ် ၊ PCCL / MIC / 2018-19 /

ရက်စွဲ ၊

အကြောင်းအရာ ။ ။ ဝန်ခံကတိပြုခြင်း။

အထက်အကြောင်းအရာနှင့်ပတ်သက်၍ မြန်မာနိုင်ငံရင်းနှီးမြှုပ်နှံမှုဥပဒေအရ မြန်မာနိုင်ငံတွင် ရင်းနှီးမြှုပ်နှံ လုပ်ကိုင်ခွင့်ပြုမည်ဆိုပါက ကျွန်တော်တို့၏ **Paradiso Cinemas Co., Ltd.** တွင် တာဝန်ထမ်းဆောင်နေသော ဝန်ထမ်းအားလုံးအား ၎င်းတို့ရရှိသည့် လုပ်ခလစာ တစ်နှစ်ရငွေ စုစုပေါင်းသိန်းလေးဆယ့်ရှစ်သိန်းအထက် ရရှိသော ဝန်ထမ်းများ၏ လစာဝင်ငွေခွန်ကို ၎င်းတို့ရရှိသည့် လစာမှဖြတ်တောက်၍ ပြည်တွင်းခွန်များဦးစီးဌာနသို့ မပျက်မကွက် ပေးသွင်းသွားမည်ဖြစ်ကြောင်း ဝန်ခံကတိပြု အပ်ပါသည်။

လေးစားစွာဖြင့်

U Tin Maung Win
Managing Director/CEO
Paradiso Cinemas Co., Ltd.



PARADISO CINEMAS

သို့

ဥက္ကဋ္ဌ
မြန်မာနိုင်ငံရင်းနှီးမြှုပ်နှံမှုကော်မရှင်
အမှတ် (၁) သစ္စာလမ်း၊ ရန်ကင်းမြို့နယ်
ရန်ကုန်မြို့။

စာအမှတ် ၊ PCCL / MIC / 2018-19 /
ရက်စွဲ ၊


အကြောင်းအရာ ။ ။ <u>ဝန်ခံကတိပြုခြင်း။</u>

အထက်အကြောင်းအရာနှင့်ပတ်သက်၍ မြန်မာနိုင်ငံရင်းနှီးမြှုပ်နှံမှုဥပဒေအရ မြန်မာနိုင်ငံတွင် ရင်းနှီးမြှုပ်နှံလုပ်ကိုင်ခွင့်ပြုမည်ဆိုပါက ကျွန်တော်တို့၏ **Paradiso Cinemas Co., Ltd.** သည် နိုင်ငံတော်မှ ဖြန့်ဖြူးသည့်လျှပ်စစ်ဓါတ်အားမရရှိသောအချိန်တွင် ကိုယ်ပိုင်မီးစက်ထားရှိ၍ လိုအပ်သောလျှပ်စစ်မီးအား ရယူဆောင်ရွက်မည်ဖြစ်ပါကြောင်း ဝန်ခံကတိပြုတင်ပြအပ်ပါသည်။

လေးစားစွာဖြင့်

U Tin Maung Win
Managing Director/CEO
Paradiso Cinemas Co., Ltd.

No.20, Pearl Street, Golden Valley Avenue, Bahan Township, Yangon, Myanmar
Tel: 95-1-549478, 95-1-541411, 95-1-541167

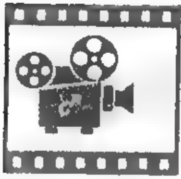

PARADISO
CINEMAS

သို့

ဥက္ကဋ္ဌ
မြန်မာနိုင်ငံရင်းနှီးမြှုပ်နှံမှုကော်မရှင်
အမှတ် (၁) သစ္စာလမ်း၊ ရန်ကင်းမြို့နယ်
ရန်ကုန်မြို့။

စာအမှတ် ၊ PCCL / MIC / 2018-19 /
ရက်စွဲ ၊

အကြောင်းအရာ။ ။ မြန်မာနိုင်ငံရင်းနှီးမြှုပ်နှံမှုကော်မရှင်သို့ လုပ်ငန်းဆောင်ရွက်ခြင်းနှင့်ပတ်သက်၍ကတိဝန်ခံချက်ပေးပို့ခြင်း။

၁။ Paradiso Cinemas Co., Ltd. သည် မြန်မာနိုင်ငံ၊ မန္တလေးတိုင်းဒေသကြီး၊ ကျောက်ဆည်ခရိုင်၊ ကျောက်ဆည်မြို့နယ်၊ မင်းရပ်ရပ်ကွက်၊ ကွင်းအမှတ်(၁၅၂) ၊ ကြက်မင်းတွန်ကွင်း၊ ဦးပိုင်အမှတ်(၈၁-က) နှင့် (၆၉-၃) ရှိ မြေဧက (၀.၁၈၅) ဧက တွင် မြန်မာနိုင်ငံသားရင်းနှီးမြှုပ်နှံမှုပြုလုပ်၍ ရုပ်ရှင်လုပ်ငန်းဖွံ့ဖြိုးတိုးတက်ရေးအတွက် ထိုင်ခုံ (၄၄၆) ခုံ ပါရှိသည့် (Single Screen) ရုပ်ရှင်ရုံ (၁) ရုံ တည်ဆောက်၍ အများပြည်သူသို့ ရုပ်ရှင်ပြသဖျော်ဖြေခြင်းလုပ်ငန်း စီမံကိန်းကို အကောင်အထည်ဖော်ဆောင်ရွက်မည် ဖြစ်ပါသည်။

(က) ဤလုပ်ငန်းသည် မြန်မာနိုင်ငံသား ၁၀၀% ရင်းနှီးမြှုပ်နှံလုပ်ကိုင်မည့်လုပ်ငန်း ဖြစ်ပါသည်။

(ခ) ဤလုပ်ငန်းသည် နိုင်ငံတော်အတွက် စီးပွားရေးဖွံ့ဖြိုးတိုးတက်အောင်လုပ်ဆောင်သော အခြေခံစီးပွားရေးအဆောက်အအုံကိုအထောက်အကူပြုသောလုပ်ငန်းအပြင် အများပြည်သူအပန်းဖြေရန်လိုအပ်သော ဖျော်ဖြေရေးဝန်ဆောင်မှုလုပ်ငန်းတစ်ခုဖြစ်ကြောင်း ဝန်ခံကတိပြုပါသည်။

(ဂ) ကျွန်ုပ်တို့ကုမ္ပဏီအနေဖြင့် လုပ်ငန်းဆောင်ရွက်ရာတွင် ပတ်ဝန်းကျင်ထိခိုက်မှုနှင့် ဘေးအန္တရာယ် မဖြစ်ပွားစေရန်အတွက် လိုအပ်သောစီမံချက်များချမှတ်၍လည်းကောင်း၊ မီးဘေးအန္တရာယ်နှင့်ပတ်သက်၍ ကြိုတင်ကာကွယ်မှုလုပ်ငန်းများ ဆောင်ရွက်သွားမည့်အပြင် သဘာဝဘေးအန္တရာယ်ကြိုတင်ကာကွယ်မှုအတွက်လည်း စီမံချက်များချမှတ် ဆောင်ရွက်သွားမည်ဖြစ်ကြောင်းနှင့် ပြည်ထောင်စုသမ္မတမြန်မာနိုင်ငံတော်၏ ချမှတ်ထားသော ဥပဒေ၊ နည်းဥပဒေ၊ စည်းမျဉ်း/စည်းကမ်း၊ လုပ်ထုံး/လုပ်နည်းများနှင့်အညီ အကောင်အထည်ဖော် ဆောင်ရွက်သွားမည်ဟု ဝန်ခံကတိပြုပါသည်။

(ဃ) Paradiso Cinemas Co., Ltd. သည် ပြည်ပမှ စက်ပစ္စည်းများ ဝယ်ယူတင်သွင်းရာ၌ ဈေးနှုန်းနှင့် အရည်အသွေးကောင်းမွန်သော ပစ္စည်းများကိုသာတင်သွင်း၍ ဆောင်ရွက်သွားမည်ဖြစ်ကြောင်း ဝန်ခံကတိပြုပါသည်။

No.20, Pearl Street, Golden Valley Avenue, Bahan Township, Yangon, Myanmar
Tel: 95-1-549478, 95-1-541411, 95-1-541167


(င) လုပ်ငန်းများဆောင်ရွက်ရာမှ နိုင်ငံခြားငွေဖြင့်ရရှိသော ဝင်ငွေများရှိခဲ့ပါက မြန်မာနိုင်ငံခြားကုန်သွယ်မှုဘဏ် (သို့မဟုတ်) မြန်မာ့ရင်းနှီးမြှုပ်နှံမှုနှင့် ကူးသန်းရောင်းဝယ်ရေးဘဏ် (သို့မဟုတ်) နိုင်ငံခြားငွေများကို တရားဝင် ရောင်းဝယ် ခွင့်ပြုမိန့်ရရှိထားသော ပုဂ္ဂလိကဘဏ်များ၌ နိုင်ငံခြားငွေစာရင်းဖွင့်လှစ်၍ မပျက်မကွက် ပေးသွင်း သွားမည်ဖြစ်ကြောင်း ဝန်ခံကတိပြုပါသည်။

(စ) ကုမ္ပဏီ၏နိုင်ငံခြားငွေစာရင်း၌ပေးသွင်းထားရှိသည့် နိုင်ငံခြားငွေများကို နိုင်ငံတော်မှသတ်မှတ် ခွင့်ပြုထား သည့် နိုင်ငံခြားငွေလဲလှယ်ခြင်းဥပဒေ၊ နည်းဥပဒေများနှင့် အခါအားလျော်စွာပြဌာန်းထားသော အမိန့်ညွှန်ကြားချက် များအတိုင်း လဲလှယ်ပြီး လုပ်ငန်းအတွက်လိုအပ်သည့် အသုံးစရိတ်များနှင့် လုပ်အားခများအား ပေးဆောင်ပါမည်ဟု ဝန်ခံကတိပြုပါသည်။

(ဆ) ထို့အပြင် ကျွန်ုပ်တို့၏ Paradiso Cinemas Co., Ltd. သည် နိုင်ငံတော်အစိုးရမှပြဌာန်းထားသော ဥပဒေများ၊ နည်းဥပဒေများ၊ လုပ်ထုံး/လုပ်နည်းများ၊ အမိန့်များ၊ ညွှန်ကြားချက်များနှင့် စည်းကမ်းများအား တိကျစွာလိုက်နာ ဆောင်ရွက်၍ မိမိတို့၏ စီးပွားရေးလုပ်ငန်းအား တိုးတက်ကြီးပွားရန် ဆောင်ရွက်သွားမည်ဖြစ်ကြောင်း ထပ်ဆင့် ဝန်ခံကတိပြုပါသည်။

လေးစားစွာဖြင့်

U Tin Maung Win
Managing Director/CEO
Paradiso Cinemas Co., Ltd.

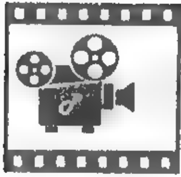

PARADISO CINEMAS

သို့

ဥက္ကဋ္ဌ
မြန်မာနိုင်ငံရင်းနှီးမြှုပ်နှံမှုကော်မရှင်
အမှတ် (၁) သစ္စာလမ်း၊ ရန်ကင်းမြို့နယ်
ရန်ကုန်မြို့။

စာအမှတ် ၊ PCCL / MIC / 2018-19 /
ရက်စွဲ ၊

အကြောင်းအရာ။ ၊ လူမှုစီးပွားဖွံ့ဖြိုးတိုးတက်စေရန် လူမှုရေးတာဝန်ယူပူးပေါင်းဆောင်ရွက်မှု (CSR) အတွက် ကတိခံဝန်ချက် တင်ပြခြင်းကိစ္စ။

အထက်အကြောင်းအရာပါကိစ္စရပ်နှင့်ပတ်သက်၍ Paradiso Cinemas Co., Ltd. သည် မြန်မာနိုင်ငံ၊ မန္တလေးတိုင်းဒေသကြီး၊ ကျောက်ဆည်ခရိုင်၊ ကျောက်ဆည်မြို့နယ်၊ မင်းရပ်ရပ်ကွက်၊ ကွင်းအမှတ်(၁၅၂)၊ ကြက်မင်းတွန်ကွင်း၊ ဦးပိုင်အမှတ်(၈၁-က) နှင့် (၆၉-ဍ) ရှိ မြေဧက (၀.၁၈၅) ဧက တွင် မြန်မာနိုင်ငံသားရင်းနှီးမြှုပ်နှံမှုပြုလုပ်၍ ရုပ်ရှင်လုပ်ငန်းဖွံ့ဖြိုးတိုးတက်ရေးအတွက် ထိုင်ခုံ (၄၄၆) ခုံ ပါရှိသည့် (Single Screen) ရုပ်ရှင်ရုံ (၁) ရုံ တည်ဆောက်၍ အများပြည်သူသို့ ရုပ်ရှင်ပြသဖျော်ဖြေခြင်း လုပ်ငန်း လုပ်ကိုင်ဆောင်ရွက်လိုပါသဖြင့် လုပ်ကိုင်ခွင့်ပြုပါရန် မြန်မာနိုင်ငံ ရင်းနှီးမြှုပ်နှံမှု ကော်မရှင်သို့ ရင်းနှီးမြှုပ်နှံမှု အတည်ပြုလွှာတင်ပြထားသည့် ကုမ္ပဏီတစ်ခု ဖြစ်ပါသည်။

မိမိတို့ကုမ္ပဏီအနေဖြင့် မြန်မာနိုင်ငံရင်းနှီးမြှုပ်နှံမှုကော်မရှင်မှ လုပ်ငန်းလုပ်ကိုင်ဆောင်ရွက်ရန် ခွင့်ပြုမိန့်ရရှိခဲ့ပြီး လုပ်ငန်းဆောင်ရွက်လုပ်ကိုင်ဆောင်ရွက်မည်ဆိုပါက လုပ်ငန်း၏အဓိကမောင်းနှင်အား ဖြစ်သည့် ကုမ္ပဏီ၏ဝန်ထမ်းများနှင့်အလုပ်သမားများအပါအဝင် လုပ်ငန်းလုပ်ကိုင်ရာဒေသနှင့်ပတ်ဝန်းကျင်ရှိ လူပုဂ္ဂိုလ်များအားလုံးတို့၏ အထွေထွေလူမှုစီးပွားဖွံ့ဖြိုးတိုးတက်စေရန်အတွက် "လူမှုရေးတာဝန်ယူပူးပေါင်း ဆောင်ရွက်မှု" (Corporate Social Responsibility) ကျင့်စဉ်များနှင့်အညီဆောင်ရွက်နိုင်ရန် ကုမ္ပဏီ၏ နှစ်စဉ်ရရှိသောအမြတ်ငွေ မှ (၂%) အား "လူမှုရေးတာဝန်ယူပူးပေါင်းဆောင်ရွက်မှုရန်ပုံငွေ" အဖြစ်ထူ ထောင်ထားရှိသွားမည်ဖြစ်ပါသည်။

"လူမှုရေးတာဝန်ယူပူးပေါင်းဆောင်ရွက်မှုရန်ပုံငွေ"မှ အောက်ဖော်ပြပါလုပ်ငန်းများအတွက်အကျိုးရှိစွာ ဆောင်ရွက်ပေးမည်ဖြစ်ပါသည်။


(၁) ဒေသရှိကျောင်းသားလူငယ်များအတွက် ပညာရေးကူညီထောက်ပံ့ခြင်းအတွက် ၂၀ %
(၂) ဒေသရှိပြည်သူများ ကျန်းမာရေးစောင့်ရှောက်မှုလုပ်ငန်းအတွက် ၂၀ %
(၃) ဒေသ၏လမ်းပန်းဆက်သွယ်ရေးနှင့် စည်ပင်တိုးတက်ရေးအတွက် ၂၀ %
(၄) ဝန်ထမ်းများစွမ်းဆောင်ရည်မြင့်မားရန်အတွက် သင်တန်းများစီစဉ်ပေးခြင်းအတွက် ၂၀ %
(၅) အခြားလုပ်ငန်းများအတွက်အမြဲတမ်းထားရှိမည့်စုဆောင်းရန်ပုံငွေအတွက် ၂၀ %

No.20, Pearl Street, Golden Valley Avenue, Bahan Township, Yangon, Myanmar
Tel: 95-1-549478, 95-1-541411, 95-1-541167

အကယ်၍ကနဦးနှစ်များ၌ လုပ်ငန်းအနေဖြင့်အမြတ်ငွေများမရရှိပါကလည်းကုမ္ပဏီ၏ "လူမှုရေး တာဝန်ယူပူးပေါင်းဆောင်ရွက်မှုရန်ပုံငွေ" အား ဒါရိုက်တာအဖွဲ့အစည်းအဝေးဆုံးဖြတ်ချက်ဖြင့် ငွေသားကိန်းဂဏန်းတရပ်သတ်မှတ်၍ ရန်ပုံငွေထူထောင်ထားရှိမည်ဖြစ်ပါသည်။ ဤရန်ပုံငွေခေါင်းစဉ်အောက်မှပတ်ဝန်းကျင်ဒေသဖွံ့ဖြိုးရေး၊ ကျန်းမာရေး၊ ပညာရေးနှင့်လူမှုရေးများဖွံ့ဖြိုးတိုးတက်လာစေရန်အတွက် ထောက်ပံ့ပေးသွားမည်ဖြစ်ကြောင်းအား ကတိဝန်ခံချက်ပြုတင်ပြအပ်ပါသည်။

လေးစားစွာဖြင့်

U Tin Maung Win
Managing Director/CEO
Paradiso Cinemas Co., Ltd.

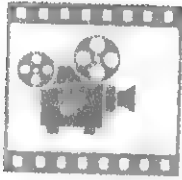

PARADISO

CINEMAS

သို့

ဥက္ကဋ္ဌ
မြန်မာနိုင်ငံရင်းနှီးမြှုပ်နှံမှုကော်မရှင်
အမှတ် (၁) သစ္စာလမ်း၊ ရန်ကင်းမြို့နယ်
ရန်ကုန်မြို့။

စာအမှတ် ။ ၂၀၁၁ / ၃၀ / ပါရာဒီဆို
ရက်စွဲ ။

အကြောင်းအရာ။ ။ ရင်းနှီးမြှုပ်နှံမှုလုပ်ငန်း တည်ဆောက်မှုကာလ (သို့မဟုတ်) ပြင်ဆင်မှုကာလ **တင်ပြခြင်းကိစ္စ။**


အထက်အကြောင်းအရာပါကိစ္စရပ်နှင့်ပတ်သက်၍ Paradiso Cinemas Co., Ltd. သည် မြန်မာနိုင်ငံ၊ မန္တလေးတိုင်းဒေသကြီး၊ ကျောက်ဆည်ခရိုင်၊ ကျောက်ဆည်မြို့နယ်၊ မင်းရပ်ရပ်ကွက်၊ ကွင်းအမှတ်(၁၅၂)၊ ကြက်မင်းတွန်ကွင်း၊ ဦးပိုင်အမှတ်(၈၁-က) နှင့် (၆၉-၃) ရှိ မြေဧက (၀.၁၈၅) ဧက တွင် မြန်မာနိုင်ငံသားရင်းနှီးမြှုပ်နှံမှုဥပဒေအရ ရုပ်ရှင်လုပ်ငန်းဖွံ့ဖြိုးတိုးတက်ရေးအတွက် ထိုင်ခုံ (၄၄၆) ခုံ ပါရှိသည့် (Single Screen) ရုပ်ရှင်ရုံ (၁) ရုံ တည်ဆောက်၍ အများပြည်သူသို့ ရုပ်ရှင်ပြသဖျော်ဖြေခြင်း လုပ်ငန်း လုပ်ကိုင်ဆောင်ရွက်လိုပါသဖြင့် လုပ်ကိုင်ခွင့်ပြုပါရန် မြန်မာနိုင်ငံ ရင်းနှီးမြှုပ်နှံမှု ကော်မရှင်သို့ ရင်းနှီးမြှုပ်နှံမှု အဆိုပြုလွှာတင်ပြထားသည့် ကုမ္ပဏီတစ်ခု ဖြစ်ပါသည်။

မိမိတို့ကုမ္ပဏီအနေဖြင့် မြန်မာနိုင်ငံရင်းနှီးမြှုပ်နှံမှုကော်မရှင်မှ လုပ်ငန်းလုပ်ကိုင်ဆောင်ရွက်ရန် အတွက်နှစ်(၁)နှစ်ကာလကို ရင်းနှီးမြှုပ်နှံမှုလုပ်ငန်းတည်ဆောက်မှုကာလ (သို့မဟုတ်) ပြင်ဆင်မှုကာလ အဖြစ် ခွင့်ပြုပေးရန် လေးစားစွာလျှောက်ထားအပ်ပါသည်။

လေးစားစွာဖြင့်

U Tin Maung Win
Managing Director/CEO
Paradiso Cinemas Co., Ltd.

Tel: 95-1-549478, 95-1-541411, 95-1-541167

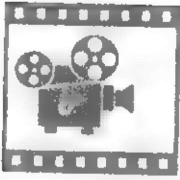

PARADISO
CINEMAS

သို့

ဥက္ကဋ္ဌ
မြန်မာနိုင်ငံရင်းနှီးမြှုပ်နှံမှုကော်မရှင်
အမှတ် (၁) သစ္စာလမ်း၊ ရန်ကင်းမြို့နယ်
ရန်ကုန်မြို့။

စာအမှတ် ။ ၂၀၀၀ / ၃၀ / ပါရာဒီဆို
ရက်စွဲ ။ ၂၀၁၉ ခုနှစ် ၊ဇန်နဝါရီလ၊ ရက်

အကြောင်းအရာ ။ ။ ပင်မကုမ္ပဏီ အဖွဲ့အစည်းနှင့်ပတ်သက်၍ တင်ပြခြင်း။

အထက်အကြောင်းအရာပါကိစ္စရပ်နှင့်ပတ်သက်၍ Maze Company Limited သည် မြန်မာနိုင်ငံ ကုမ္ပဏီများ ဥပဒေနှင့်အညီ ကုမ္ပဏီမှတ်ပုံတင်အမှတ်-၁၁၂၁၅၀၁၄၅ (၂၇-၆-၂၀၁၆) ဖြင့် မြန်မာနိုင်ငံသား ကုမ္ပဏီအဖြစ် ဖွဲ့စည်းခဲ့ပါသည်။ မြန်မာနိုင်ငံ၊ ရန်ကုန်တိုင်းဒေသကြီး၊ ဗဟန်းမြို့နယ်၊ ရွှေတောင်ကြား ရပ်ကွက်၊ပုလဲလမ်း၊ အမှတ် (၂၀) ရှိသော Maze Company Limited သည် Paradiso Cinemas Company Limited ၏ ပင်မကုမ္ပဏီဖြစ်ကြောင်းလေးစားစွာ တင်ပြလျှောက်ထားအပ်ပါသည်။

လေးစားစွာဖြင့်

U Tin Maung Win
Managing Director/CEO
Paradiso Cinemas Co., Ltd.

PARADISO CINEMAS COMPANY LIMITED

Kyaukse Cinema Project

Investment Structure

Sr. No.		Particulars	Total Investment Amount			
			Original Investment (US$)	Converted Foreign Currency (MMK)	Original Investment (MMK)	Total Investment Amt. (MMK)
1		**Total proposed Investment for Kyaukse Cinema**				
	1	Building Cost with Electrical and Water Supply	-	-	88,520,000	88,520,000
	2	Building Interiors Cost	-	-	7,581,500	7,581,500
	3	Building Decoration & Installation		-	4,900,000	4,900,000
	4	Cinema Chairs	129,584	200,855,200	-	200,855,200
	5	DCP projector & Screen	133,920	207,576,000	-	207,576,000
	6	Sound System	58,120	90,086,000		90,086,000
	7	Screen (Silver)	13,600	21,080,000		21,080,000
	8	Office Machinery: Power Supply Generator and UPS	32,000	49,600,000	-	49,600,000
	9	Office Equipments (Local Purchase)	-	-	4,491,560	4,491,560
	10	Air Condition	-	-	4,290,000	4,290,000
	11	Cash	-	-	5,000,000	5,000,000
			367,224	569,197,200	114,783,060	683,980,260

Note : Exchange Rate : 1 US$ = 1,550 Kyat/- (Approximately for managed floating rate)

PARADISO CINEMAS COMPANY LIMITED

Kyaukse Cinema Project

LIST OF BOARD OF DIRECTORS

စဉ်	အမည်	နိုင်ငံ/မှတ်ပုံတင်	အလုပ်အကိုင်	လိပ်စာ
၁	ဦးတင်မောင်ဝင်း	မြန်မာ ၁၂/ဗဟန (နိုင်)၁၃၇၈၄၉	ကုန်သည်	အမှတ်(၃၃)၊ပတ္တာမြားလမ်း၊ မြန်မာဂုဏ်ရည်အိမ်ယာ၊ သံသုမာလမ်း၊တာမွေမြို့နယ်၊ရန်ကုန်။
၂	ဦးမိုးလွင်	မြန်မာ ၆/မဟရ (နိုင်)၀၇၉၆၅၅	ကုန်သည်	အမှတ်(၆၃)၊အောင်မင်းခေါင်လမ်း၊ဝင်ဒါမီယာ၊ကမာရွတ်မြို့နယ်၊ ရန်ကုန်။
၃	ဦးသူရ	မြန်မာ ၁၂/ရကန (နိုင်)၀၁၈၀၁၃	ကုန်သည်	အမှတ် (၃၄)၊၁၆၆ လမ်း၊တာမွေကြီး(ခ)ရပ်ကွက်၊ တာမွေမြို့နယ်၊ရန်ကုန်။

PARADISO CINEMAS COMPANY LIMITED

Kyaukse Cinema Project

LIST OF SHARE-HOLDERS

စဉ်	အမည်	နိုင်ငံ/မှတ်ပုံတင်	အလုပ်အကိုင်	အစုရှယ်ယာ	လိပ်စာ
	Maze Company limited			1000	
၁	ဦးတင်မောင်ဝင်း	မြန်မာ ၁၂/ဗဟန (နိုင်)၀၃၇၈၄၉	ကုန်သည်		အမှတ်(၃၃)၊ပဏ္ဍာမြားလမ်း၊ မြန်မာဂုဏ်ရည်အိမ်ယာ၊ သံသုမာလမ်း၊တာမွေမြို့နယ်၊ရန်ကုန်။
၂	ဦးမိုးလွင်	မြန်မာ ၆/မဟာရ (နိုင်)၀၇၉၆၅၅	ကုန်သည်		အမှတ်(၆၃)၊အောင်မင်းကောင်းလမ်း၊ဝင်ဒါမီယာ၊ကမာရွ တ်မြို့နယ်၊ ရန်ကုန်။
၃	ဦးသူရ	မြန်မာ ၁၂/ရကန (နိုင်)၀၁၈၀၁၃	ကုန်သည်		အမှတ် (၃၄)၊၁၆၆ လမ်း၊တာမွေကြီး(ခ)ရပ်ကွက်၊ တာမွေမြို့နယ်၊ရန်ကုန်။

PARADISO CINEMAS COMPANY LIMITED

Kyaukse Cinema Project

Building , Inteior & Decoration Investment Table

(Local Purchase Items)

Sr. No.		Description	Model	Accounting Unit	Qty	Unit Cost (Kyat)	Amount (Kyat)
1		**Building with Electrical & Water**					
	1	Building ,roofing and painting		U	1	61,300,000	61,300,000
	2	Panel Board		U	1	2,000,000	2,000,000
	3	Wall Glass		U	1	4,650,000	4,650,000
	4	Wall Frame		U	1	350,000	350,000
	5	Toilet (Sanitary)		U	1	3,000,000	3,000,000
	6	Tile (Front of cinema)		U	1	2,500,000	2,500,000
	7	Fire Alarm		U	1	1,000,000	1,000,000
	8	Water & Electrical		U	1	3,300,000	3,300,000
	9	Labour		U	1	10,420,000	10,420,000
		Sub-total			**9**		88,520,000
2		**Interiors**					
	1	Carpet Theater (12'x80'= 4 Rolls)		U	107	48,000	5,136,000
	2	Service Carpet Fitting		U	107	6,500	695,500
	3	Curtain (4'x7' from Pro1		U	2	25,000	50,000
	4	CCTV		U	1	1,700,000	1,700,000
					217		7,581,500.00
3		**Decoration**					
	1	Concession Table		U	1	650,000	650,000
	2	Concession Sign		U	5	150,000	750,000
	3	Ticket Sales Table		U	1	650,000	650,000
	4	Lobby Waiting Chairs		U	10	50,000	500,000
	5	Movie Poster Frames		U	5	180,000	900,000
	6	Posts and Velvet/Velour Ropes		U	6	50,000	300,000
	7	Digital Signage		U	2	400,000	800,000
	8	Outdoor Vinyl Frame		U	1	350,000	350,000
					31		4,900,000
					257		101,001,500

PARADISO CINEMAS COMPANY LIMITED

Kyaukse Cinema Project

Required Machinery List (To be Imported Items)

Sr. No.		Description	Model	Accounting Unit	Qty	Unit Cost (US$)	Amount(US$)
1		**Cinema Chairs**					
	1	SD 22H		U	776	74	57,424
	2	SD 22H		U	56	74	4,144
	3	SD 22 HJ		U	808	78	63,024
	4	SD 22 HJ		U	64	78	4,992
		Sub Total			**1,704**		**129,584**
2	A	**DCP Projector**					
	1	Digital Projector With Server	DP 2K-10S	Set	4	32,500	130,000
	2	Projector Lamp		U	4	980	3,920
		Sub Total			**8**		**133,920**
3		Screen (Silver)	3D Silver Screen	Set	4		13,600
		Sub Total			**4**		**13,600**
4	B	**Sound System**					
	1	Front Speaker	PCS 4218 C	U	12	950	11,400
	2	Surround Speaker	Enpar CPS4284	U	48	200	9,600
	3	Subwoofer Speaker	Enpar CPS4284	U	8	650	5,200
	4	Amplifier for front channel	Enpar CPS940	U	12	720	8,640
	5	Amplifier for Surround channel	Enpar CPA(800)	U	8	700	5,600
	6	Amplifier for Subwoofer channel	Enpar CPA2400	U	4	800	3,200
	7	Audio Processor	DCP 1500 A	U	4	1,900	7,600
	8	Audio Monitor		U	4	1,250	5,000
	9	Audio Rack		U	4	470	1,880
		Sub Total			**104**		**58,120**
5		**Machinery**					
	1	LONGKAI 66 KVA Generator	LG 50 C	U	4	8,000	32,000
		Sub Total			**4**		**32,000**
		Total			**1,824**		**367,224**

Note : Exchange Rate : 1 US$ = 1,550 Kyat/- (Approximately for managed floating rate)

PARADISO CINEMAS COMPANY LIMITED

Kyaukse Cinema Project

Office Equipment List (To be Local Purchased items)

Sr. No.	Particulars	Qty.	Price (Kyat)	Amount (Kyat)	Remarks
1	Air-Con (Standing Type)3.0HP	4	750,000	3,000,000	
2	Air-Con (Stplit Type) 1.5HP	2	450,000	900,000	
3	Installation (Materials & Service)	6	65,000	390,000	
				4,290,000	
4	Computer PC	2	750,000	1,500,000	
5	Office Printer (Epson)	1	182,000	182,000	
6	Office Table	2	208,000	416,000	
7	Office Chair	4	104,000	416,000	
8	Office Locker	1	192,400	192,400	
9	Pop Corn machine	1	182,000	182,000	
10	Refrigerator	1	455,000	455,000	
11	Cash Register	1	505,310	505,310	
12	Cash Register' Paper Roll	10	2,600	26,000	
13	Metel Deductor	2	32,500	65,000	
14	Ticket Printer	1	447,850	447,850	
15	Ticket Printer's Paper Roll	10	2,600	26,000	
16	Vacuum Cleaner	1	78,000	78,000	
				4,491,560	
	Total Amount			**8,781,560**	

Note : Exchange Rate : 1 US$ = 1,550 Kyat (Approximately for managed floating rate)

PARADISO CINEMAS COMPANY LIMITED

Kyaukse Cinema Project

Estimated Steel Material Required List for a Cinema (Local Purchase)

(Steel Costs was included in Main Building Expenses)

Sr. No.		Particulars	A/U	Qty.	Remarks
1		**Required Steel Materials**			
	1	IPE 150mm x 150mm	Ton	4.02	
	2	IPE 250mm x 125mm	Ton	17.52	
	3	IPE 200mm x 100mm	Ton	6.20	
	4	IPE 150mm x 75mm	Ton	3.04	
	5	U Channel 100 mm x 50mm	Ton	0.54	
	6	4" x 2" x 1.2" C Channel	Ton	2.90	
	7	3/4" Thick Plate	Ton	1.42	
	8	1/2" Thick Plate	Ton	0.74	
	9	3/8" Thick Plate	Ton	0.06	
	10	2" x 2" x 3mm Angle	Ton	0.50	
	11	4.5 mm Chequered Plate	Ton	1.60	
	12	5 Angle with PU Sandwich Panel 50 mm Roof	Sq-Ft	10,894	
	13	50mm EPS Wall Panel	Sq-Ft	8,336	

PARADISO CINEMAS COMPANY LIMITED

Kyaukse Cinema Project

Required Manpower Statement for Kyaukse Cinema

Local Staff Employment

Sr.No.	Post	Nos of Person
A	**Permanent Staff**	
1	Cinema Manager	1
2	Cinema Assistant Manager	1
3	Sales Staff	4
5	Security Staff	4
	Total Manpower Required Quantity (Monthly Staff)	**10**
B	**Daily Wages Workers (Per Day Rtae Ks. 4,800-00)**	
2	Daily Wages Cleaning Worker	4
	Total Manpower Required Quantity (Daily Wages Worker)	**4**
	Total Manpower Quantity	14

PARADISO CINEMAS COMPANY LIMITED

Kyaukse Cinema Project

Salary & Wages Expenditures Forecast Statement for Kyaukse Cinema Staff

(LOCAL EMPLOYEE)

(Expressed in MMK)

SR.NO.		DEPARTMENT/POST	Year - 1			Year - 2			Year -3		
			M/P Qty.	Rate	Amount	M/P Qty.	Rate	Amount	M/P Qty.	Rate	Amount
1		**PART (A)**									
	1	Cinema Manager	1	470,000	470,000	1	493,500	493,500	1	518,175	518,175
	2	Cinema Assistant Manager	1	350,000	350,000	1	367,500	367,500	1	385,875	385,875
	3	Sales Staff	4	200,000	800,000	4	210,000	840,000	4	220,500	882,000
	5	Security Staff	4	150,000	600,000	4	157,500	630,000	4	165,375	661,500
		Total Payment For One Month	**10**		2,220,000	**10**		2,331,000	**10**		2,447,550
		Total Payment For One Year MMK			26,640,000			27,972,000			29,370,600
2		**PART (B)**	**Year - 4**			**Year - 5**			**Year -6 to 10**		
	1	Cinema Manager	1	544,084	544,084	1	571,288	571,288	1	599,852	599,852
	2	Cinema Assistant Manager	1	405,169	405,169	1	425,427	425,427	1	446,699	446,699
	3	Sales Staff	4	231,525	926,100	4	243,101	972,405	4	255,256	1,021,025
	5	Security Staff	4	173,644	694,575	4	182,326	729,304	4	191,442	765,769
		Total Payment For One Month	**10**		2,569,928	**10**		2,698,424	**10**		2,833,345
		Total Payment For One Year MMK			30,839,130			32,381,087			34,000,141

Note : Exchange Rate : 1 US$ = 1,550 Kyat/- (Approximately for managed floating rate)

PARADISO CINEMAS COMPANY LIMITED

Kyaukse Cinema Project

Estimated Income Statement (Based on 4 Shows Plan A Day)

Sr.No.		Particulars	Sales Income %	Type of Seats Class				Total Ticket Sales Income	Food & Beverage Sale Income 25 %	Adv Ticket Sale Income 40%	Total Income MMK '000
				Grade-4	Grade-3	Grade-2	Grade-1 (Dual)				
1		Nos of Seats		52	156	218	20	446	-	-	-
2		Ticket Price Per Seat		1,000	1,500	2,000	5,000		-	-	-
3		Nos of Cinema Show a Day		4	4	4	4		-	-	-
4		Ticket Sales Income (Per Day)	100	208,000	936,000	1,744,000	400,000	3,288,000	-	-	-
5		Sales Income (Per Month)'000	100	6,240	28,080	52,320	12,000	98,640	-	-	-
6		Yearly Income ('000)	100	75,920	341,640	636,560	146,000	1,200,120	-	-	-
7	1	Income for Year 1	25	18,980	85,410	159,140	36,500	300,030	75,008	120,012	495,050
8	2	Income for Year 2	25	18,980	85,410	159,140	36,500	300,030	75,008	120,012	495,050
9	3	Income for Year 3	25	18,980	85,410	159,140	36,500	300,030	75,008	120,012	495,050
10	4	Income for Year 4	25	18,980	85,410	159,140	36,500	300,030	75,008	120,012	495,050
11	5	Income for Year 5	25	18,980	85,410	159,140	36,500	300,030	75,008	120,012	495,050
12	6	Income for Year 6	30	22,776	102,492	190,968	43,800	360,036	90,009	144,014	594,059
13	7	Income for Year 7	30	22,776	102,492	190,968	43,800	360,036	90,009	144,014	594,059
14	8	Income for Year 8	30	22,776	102,492	190,968	43,800	360,036	90,009	144,014	594,059
15	9	Income for Year 9	30	22,776	102,492	190,968	43,800	360,036	90,009	144,014	594,059
16	10	Income for Year 10	30	22,776	102,492	190,968	43,800	360,036	90,009	144,014	594,059

Note : Exchange Rate : 1 US$ = 1,550 Kyat/- (Approximately for managed floating rate)

PARADISO CINEMAS COMPANY LIMITED

Kyaukse Cinema Project

Operation Expenses Forecast Statement

(Expressed in MMK)

SR.NO.	ACCOUNT HEAD	Year-1	Year-2	Year-3	Year-4	Year-5	Year-6	Year-7	Year-8	Year-9	Year-10
1	Food & Bevrage Expenses	19,085,850	19,276,709	19,469,476	19,664,170	19,860,812	20,059,420	20,260,014	20,462,615	20,667,241	20,873,913
2	Film Hiring Expenses	98,155,800	99,137,358	100,128,732	101,130,019	102,141,319	103,162,732	104,194,360	105,236,303	106,288,666	107,351,553
3	Repair & Maintenance Exp.	7,200,000	7,272,000	7,344,720	7,418,167	7,492,349	7,567,272	7,642,945	7,719,375	7,796,568	7,874,534
4	Land Lease	18,600,000	18,600,000	20,460,000	20,460,000	22,506,000	22,506,000	24,756,000	24,756,000	27,231,600	27,231,600
5	Diesel & Oil Expenses	14,400,000	14,544,000	14,689,440	14,836,334	14,984,698	15,134,545	15,285,890	15,438,749	15,593,137	15,749,068
6	Communication Expenses	12,000,000	12,240,000	12,484,800	12,734,496	12,989,186	13,248,970	13,513,949	13,784,228	14,059,913	14,341,111
7	Electricity Expenses	12,500,000	12,750,000	13,005,000	13,265,100	13,530,402	13,801,010	14,077,030	14,358,571	14,645,742	14,938,657
8	Advertising & Promotion Exp.	12,000,000	12,240,000	12,484,800	12,734,496	12,989,186	13,248,970	13,513,949	13,784,228	14,059,913	14,341,111
9	Salary Expenses	26,640,000	27,972,000	29,370,600	30,839,130	32,381,087	34,000,141	34,000,141	34,000,141	34,000,141	34,000,141
11	Temporary Worker Wages	10,800,000	11,016,000	11,236,320	11,461,046	11,690,267	11,924,073	12,162,554	12,405,805	12,653,921	12,907,000
12	Miscellaneous Expenses	6,000,000	6,120,000	6,242,401	6,371,377	6,498,928	6,629,037	6,761,526	6,896,665	7,034,508	7,175,107
	Total Cash Expenses	237,381,650	241,168,067	246,916,288	250,914,336	257,064,233	261,282,169	266,168,358	268,842,680	274,031,349	276,783,794
	Non - Cash Item										
13	Depreciation	55,390,025	55,390,025	55,390,025	55,390,025	55,390,025	55,390,025	55,390,025	55,390,025	55,390,025	55,390,025
	Total Non-Cash Item Expenses	55,390,025	55,390,025	55,390,025	55,390,025	55,390,025	55,390,025	55,390,025	55,390,025	55,390,025	55,390,025
	Total Administrative Expenses	292,771,675	296,558,092	302,306,313	306,304,361	312,454,258	316,672,194	321,558,383	324,232,705	329,421,374	332,173,819

Schedule - 12

PARADISO CINEMAS COMPANY LIMITED

Kyaukse Cinema Project

Administrative Expenses Forecast Statement

(Expressed in MMK)

SR.NO.	ACCOUNT HEAD	Year-1	Year-2	Year-3	Year-4	Year-5	Year-6	Year-7	Year-8	Year-9	Year-10
1	Office Rental Expenses	23,280,000	23,280,000	23,280,000	23,280,000	23,280,000	23,745,600	24,220,512	24,704,922	25,199,021	25,703,001
2	Octane,Petrol & Oil Expenses	6,000,000	6,060,000	6,120,600	6,181,806	6,243,624	6,306,060	6,369,121	6,432,812	6,497,140	6,562,112
3	Transportation Expenses	8,400,000	8,484,000	8,568,840	8,654,528	8,741,074	8,828,484	8,916,769	9,005,937	9,095,996	9,186,956
4	Communication Expenses	1,200,000	1,224,000	1,248,480	1,273,450	1,298,919	1,324,897	1,351,395	1,378,423	1,405,991	1,434,111
5	Office Stationery Expenses	1,080,000	1,101,600	1,123,632	1,146,105	1,169,027	1,192,407	1,216,255	1,240,581	1,265,392	1,290,700
6	Entertainment Expenses	6,000,000	6,060,000	6,120,600	6,181,806	6,243,624	6,306,060	6,369,121	6,432,812	6,497,140	6,562,112
7	Electricity & Water Expenses	1,800,000	1,836,000	1,872,720	1,910,174	1,948,378	1,987,345	2,027,092	2,067,634	2,108,987	2,151,167
10	Miscellaneous Expenses	1,200,000	1,224,000	1,248,480	1,273,450	1,298,919	1,324,897	1,351,395	1,378,423	1,405,991	1,434,111
	Total Cash Expenses	48,960,000	49,269,600	49,583,352	49,901,319	50,223,564	51,015,752	51,821,661	52,641,544	53,475,659	54,324,259
	Non - Cash Item										
11	**Depreciation**	1,007,500	1,007,500	1,007,500	1,007,500	1,007,500	1,007,500	1,007,500	1,007,500	1,007,500	1,007,500
	Total Non-Cash Item Expenses	1,007,500	1,007,500	1,007,500	1,007,500	1,007,500	1,007,500	1,007,500	1,007,500	1,007,500	1,007,500
	Total Administrative Expenses	49,967,500	50,277,100	50,590,852	50,908,819	51,231,064	52,023,252	52,829,161	53,649,044	54,483,159	55,331,769

PARADISO CINEMAS COMPANY LIMITED

Kyaukse Cinema Project

Profit Aand Loss Account Forecast Statement

(Expressed in MMK)

Sr. No.		Particulars	Year-1	Year-2	Year-3	Year-4	Year-5	Year-6	Year-7	Year-8	Year-9	Year-10
1		**Sales Income**										
	1	Movie Show Inocme	495,049,000	495,049,000	495,049,000	495,049,000	495,049,000	594,059,000	594,059,000	594,059,000	594,059,000	594,059,000
2		**Less : Operation Expenditures**										
	1	Food & Bevrage Expenses	19,085,850	19,276,709	19,469,476	19,664,170	19,860,812	20,059,420	20,260,014	20,462,615	20,667,241	20,873,913
	2	Film Hiring Expenses	98,155,860	99,137,358	100,128,732	101,130,019	102,141,319	103,162,732	104,194,360	105,236,303	106,288,666	107,351,553
	3	Repair & Maintenance Exp.	7,200,000	7,272,000	7,344,720	7,418,167	7,492,349	7,567,272	7,642,945	7,719,375	7,796,568	7,874,534
	4	Land Lease	18,600,000	18,600,000	20,460,000	20,460,000	22,506,000	22,506,000	24,756,000	24,756,000	27,231,600	27,231,600
	5	Diesel & Oil Expenses	14,400,000	14,544,000	14,689,440	14,836,334	14,984,698	15,134,545	15,285,890	15,438,749	15,593,137	15,749,068
	6	Communication Expenses	12,000,000	12,240,000	12,484,800	12,734,496	12,989,186	13,248,970	13,513,946	13,784,228	14,059,913	14,341,111
	7	Electricity Expenses	12,500,000	12,750,000	13,005,000	13,265,100	13,530,402	13,801,010	14,077,030	14,358,571	14,645,742	14,938,657
	8	Advertising & Promotion Exp.	12,000,000	12,240,000	12,484,800	12,734,496	12,989,186	13,248,970	13,513,946	13,784,228	14,059,913	14,341,111
	9	Salary Expenses	26,640,000	27,972,000	29,370,600	30,839,130	32,381,087	34,000,141	34,000,141	34,000,141	34,000,141	34,000,141
	11	Temporary Worker Wages	10,800,000	11,016,000	11,236,320	11,461,046	11,690,267	11,924,073	12,162,554	12,405,805	12,653,921	12,907,000
	12	Miscellaneous Expenses	6,000,000	6,120,000	6,242,401	6,371,377	6,498,928	6,629,037	6,761,526	6,896,665	7,034,508	7,175,107
3		**Total Operation Expenditures**	237,381,650	241,168,067	246,916,288	250,914,336	257,064,233	261,282,169	266,168,358	268,842,680	274,031,349	276,783,794
4		**Gross Profit / (Loss)**	257,667,350	253,880,934	248,132,712	244,134,664	237,984,767	332,776,831	327,890,642	325,216,320	320,027,651	317,275,206
5		**Less : Administrative Expenditures**										
	1	Office Rental Expenses	23,280,000	23,280,000	23,280,000	23,280,000	23,280,000	23,745,600	24,220,512	24,704,922	25,199,021	25,703,001
	2	Octane,Petrol & Oil Expenses	6,000,000	6,060,000	6,120,600	6,181,806	6,243,624	6,306,060	6,369,121	6,432,812	6,497,140	6,562,112
	3	Transportation Expenses	8,400,000	8,484,000	8,568,840	8,654,528	8,741,074	8,828,484	8,916,769	9,005,937	9,095,996	9,186,956
	4	Communication Expenses	1,200,000	1,224,000	1,248,480	1,273,450	1,298,919	1,324,897	1,351,395	1,378,423	1,405,991	1,434,111
	5	Office Stationery Expenses	1,080,000	1,101,600	1,123,632	1,146,105	1,169,027	1,192,407	1,216,255	1,240,581	1,265,392	1,290,700
	6	Entertainment Expenses	6,000,000	6,060,000	6,120,600	6,181,806	6,243,624	6,306,060	6,369,121	6,432,812	6,497,140	6,562,112
	7	Electricity & Water Expenses	1,800,000	1,836,000	1,872,720	1,910,174	1,948,378	1,987,345	2,027,092	2,067,634	2,108,987	2,151,167
	8	Miscellaneous Expenses	1,200,000	1,224,000	1,248,480	1,273,450	1,298,919	1,324,897	1,351,395	1,378,423	1,405,991	1,434,111
	10	Depreciation	56,397,525	56,397,525	56,397,525	56,397,525	56,397,525	56,397,525	56,397,525	56,397,525	56,397,525	56,397,525
6		Total Administrative Expenditures	105,357,525	105,667,125	105,980,877	106,298,844	106,621,089	107,413,277	108,219,186	109,039,069	109,873,184	110,721,794
7		Net Profit / (Loss) before Tax	152,309,825	148,213,809	142,151,835	137,835,820	131,363,678	225,363,554	219,671,456	216,177,252	210,154,467	206,553,412
8		Less : 5% Commercial Tax	23,573,762	23,573,762	23,573,762	23,573,762	23,573,762	28,288,524	28,288,524	28,288,524	28,288,524	28,288,524
9		Net Profit / (Loss) Before Income Tax	128,736,063	124,640,047	118,578,073	114,262,058	107,789,917	197,075,030	191,382,932	187,888,728	181,865,943	178,264,888
10		Less : 25% Corporate Tax	32,184,016	31,160,012	29,644,518	28,565,515	26,947,479	49,268,758	47,845,733	46,972,182	45,466,486	44,566,222
		Net Profit / (Loss) After Income Tax	96,552,047	93,480,035	88,933,555	85,696,544	80,842,437	147,806,273	143,537,199	140,916,546	136,399,457	133,698,666
11		Less : 2 % CSR Fund	1,931,041	1,869,601	1,778,671	1,713,931	1,616,849	2,956,125	2,870,744	2,818,331	2,727,989	2,673,973

PARADISO CINEMAS COMPANY LIMITED

Kyaukse Cinema Project

Cash Flow Statement

(Expressed in MMK)

Particulars	Pre-operating Period	Commercial Business Implementing Period									
		Yr-1	Yr-2	Yr-3	Yr-4	Yr-5	Yr-6	Yr-7	Yr-8	Yr-9	Yr-10
Inflow of Cash											
Owned Share Capital	683,980,250										
Sales Received		495,049,000	495,049,000	495,049,000	495,049,000	495,049,000	594,059,000	594,059,000	594,059,900	594,059,000	594,059,000
Total In-Flows of cash	683,980,260	495,049,000	495,049,000	495,049,000	495,049,000	495,049,000	594,059,000	594,059,000	594,059,000	594,059,000	594,059,000
Less : Out-flow of Cash											
Machine & Equipment (Local)	-										
Machine & Equipment (Imported)	569,197,200										
-Office Equipment	8,781,560										
(Local Purchase)											
- Furniture & Fixture	-										
(Local Purchase)											
Building and Others	101,001,500										
(Local Purchase)											
Others	-										
(Local)											
Salary & wages		26,640,000	27,972,000	29,370,600	30,839,130	32,381,087	34,000,141	34,000,141	34,000,141	34,000,141	34,000,141
Operation Direct Overhead	-	210,741,650	213,196,067	217,545,688	220,075,206	224,683,146	227,282,029	232,168,218	234,842,539	240,031,208	242,783,653
Administrative Expenses		48,960,000	49,269,600	49,583,352	49,901,319	50,223,564	51,015,752	51,821,661	52,641,544	53,475,659	54,324,269
Commercial Tax		23,573,762	23,573,762	23,573,762	23,573,762	23,573,762	28,288,524	28,288,524	28,288,524	28,288,524	28,288,524
Income Tax		32,184,016	31,160,012	29,644,518	28,565,515	26,947,479	49,268,758	47,845,733	46,972,182	45,466,486	44,566,222
CSR Fund Contribution		1,931,041	1,869,601	1,778,671	1,713,931	1,616,849	2,956,125	2,870,744	2,818,331	2,727,989	2,673,973
Total Out-Flows of cash	678,980,260	344,030,469	347,041,041	351,496,591	354,668,862	359,425,886	392,811,328	396,995,020	399,563,260	403,990,007	406,636,782
Surplus + (or) (-) Deficit	5,000,000	151,018,531	148,007,959	143,552,409	140,380,138	135,623,114	201,247,672	197,063,980	194,495,740	190,068,993	187,422,218
Bank Loan Payback		-	-	-	-	-	-	-	-	-	-
Cash Statu for the Year		151,018,531	148,007,959	143,552,409	140,380,138	135,623,114	201,247,672	197,063,980	194,495,740	190,068,993	187,422,218
Accumulated Cash Status	5,000,000	156,018,531	304,026,491	447,578,899	587,959,037	723,582,151	924,829,823	1,121,893,803	1,316,389,543	1,506,458,536	1,693,880,754

Note : Exchange Rate : 1 US$ = 1,550 Kyat/- (Approximately for managed floating rate)

အဆောက်အအုံပြင်ဆင်/တိုးချဲ့/အသစ်ဆောက်လုပ်ခွင့်လျှောက်လွှာ

သို့

အမှုဆောင်အရာရှိ

မြို့နယ်စည်ပင်သာယာရေးအဖွဲ့

ကျောက်ဆည်မြို့

ရက်စွဲ၊ ၁၈-၉-၂၀၁၈

အကြောင်းအရာ။ အဆောက်အအုံသစ်ဆောက်လုပ်ခြင်း/ ပြင်ဆင်ခြင်း/ တိုးချဲ့ခြင်းခွင့်ပြုပါရန် လျှောက်ထားခြင်း

၁။ ကျောက်ဆည်မြို့နယ် ---မင်းရပ်----- အုပ်စု၊ အင်းရှည်အောင် ရပ်ကွက်၊ ---------- လမ်း၊ ဦးပိုင်အမှတ်(ဖြစ-၃၊၈၁၇)၊ မြေကွက်အမှတ်(၁၅၂ ကြက်မင်း ကွင်း)၊အိမ်အမှတ် ( )တွင် (---၁-------- --- . -------)ထပ်သံကူအားဖြည့်/~~အုတ်တိုက်~~/~~အုတ်နံကပ်~~/~~မျဉ်စထောင်~~/~~ထရံကာ~~အဆောက်အအုံ ဆောက်လုပ်ရန် ရည်ရွယ်ပါသဖြင့်ဆောက်လုပ်ခွင့်ပြုပါရန် လျှောက်ထားအပ်ပါသည်။

၂။ ဤလျှောက်လွှာနှင့်အတူ အောက်ပါတို့ကို ပူးတွဲတင်သွင်းပါသည် -

(က) ဆောက်လုပ်သည့်အဆောက်အအုံပုံစံ (၁) စုံ

(၁) မြေကွက်အညွှန်းပုံစံ **(Site Location Plan)**

(၂) အဆောက်အအုံ အနေအထားပြပုံစံ **(Site Plan)**

(၃) အဆောက်အအုံတည်နေရာပြမြေပုံ **(Building Layout Plan)**

(၄) ကြမ်းခင်းပန္နက်ပုံစံ **(Floor Plan)**

(၅) ရှေ့/ နောက်/ ဘေးမြင်ပုံစံများ **(Elevation Drawings)**

(၆) ဖြတ်ပိုင်းပုံစံ **(Cross Sectional Plan)**

(၇) အသေးစိတ်ပုံစံများ **(Detail Drawings)**

(၈) အခြားပုံစံများ **(Required Other Plans)**

(၉) မြေစမ်းသပ်ချက် **(Soil Test)**

(၁၀) အဆောက်အအုံခိုင်ခန့်မှုဆိုင်ရာတွက်ချက်မှုပုံစံ **(Structure Design)**

၃။ အဆောက်အအုံအတွက် အသေးစိတ်တိုင်းတာတွက်ချက်ထားသည့် အသုံးပြုမည့် ပစ္စည်းစာရင်း။

၄။ မြေပိုင်ဆိုင်မှုအထောက်အထား -

(က) ဆောက်လုပ်ရန်လျာထားသည့်မြေကွက်၏ မြေကွက်အမှတ် ၊ ဦးပိုင်အမှတ်၊ ဧရိယာတို့ ပါဝင်သော တစ်နှစ်အတွင်းရေးဆွဲထားသည့် မြေစာရင်းပုံစံ(၁၀၅)၊

(ခ) မြေရာဇဝင်မြေစာရင်းပုံစံ (၁၀၆)၊

(ဂ) မြေပိုင်ဆိုင်မှု အထောက်အထားနှင့်စပ်လျဉ်းသည့် တရားဝင်စာချုပ်စာတမ်းများ၊ အခြားသက်သေခံအထောက်အထားများ၊

၅။ အခြားထောက်ခံချက်များ -

(က) (၃) ထပ်နှင့်အထက် ထပ်မြင့်အဆောက်အဦးများတွက် မြို့နယ်မီးသတ်ဦးစီးဌာန၏ထောက်ခံချက်၊

(ခ) (၃)ထပ်နှင့်အထက် ထပ်မြင့်အဆောက်အဦးများတွက် မြို့နယ်လျှပ်စစ်အင်ဂျင်နီယာရုံး၏ထောက်ခံချက်၊

(ဂ) သက်ဆိုင်ရာရပ်ကွက်အုပ်ချုပ်ရေးမှူး၏ထောက်ခံချက်၊

(ဃ) အိမ်ခွန်၊ မီးခွန်၊ အမှိုက်ခွန် နောက်ဆုံးပေးဆောင်ထားသောပြေစာမိတ္တူ၊

(င) လိုင်စင်ရအင်ဂျင်နီယာ၏ ကိုယ်တိုင်ကြီးကြပ်ဆောက်လုပ်ပါမည်ဖြစ်ကြောင်းကတိဝန်ခံချက်၊

၆။ အဆောက်အအုံဆောက်လုပ်ပြီးပါက အသုံးပြုရန် ရည်ညွှန်းချက်

(ဤအဆောက်အအုံကို မည်ကဲ့သို့ အသုံးပြုမည်ကို အပြည့်အစုံဖော်ပြရန်)

(က) မြေညီထပ် [illegible]

(ခ) ပထမထပ် ----------

(ဂ) ဒုတိယထပ် ----------

(ဃ) တတိယထပ် ----------

(င) စတုတ္ထထပ် ----------

(စ) ပဥ္စမထပ် ----------

လျှောက်ထားသူလက်မှတ် ----------

လျှောက်ထားသူအမည် ဦးရိုရိုဖြိုး

မှတ်ပုံတင်အမှတ် ၉/ဇကန(နိုင်)၀၀၆၈၅၃

ဆက်သွယ်ရန်ဖုန်းနံပါတ် ၀၉-၂၀၀၅၈၉-၅

နေရပ်လိပ်စာ [illegible]

ပတ်ဝန်းကျင်သဘောတူညီချက်နှင့် လျှောက်ထားသူ၏ဝန်ခံချက်

၁။ အဆောက်အအုံဆောက်လုပ်ရာတွင် အောက်ဖော်ပြပါအတိုင်း မိမိပိုင်ဆိုင်သော နယ်နိမိတ်မှ မြေကွက်လပ်ချန်လှပ်၍ ဆောက်လုပ်ရမည်ဖြစ်ပြီး၊ ထိုသို့ချန်လှပ်ခြင်းမရှိဘဲ ပိုမိုဆောက်လုပ်ပါက ပြန်လည်ဖျက်သိမ်းပေးမည်ဟု ကတိပြုပါသည်-

စဉ်	အထပ်	ရှေ့/နောက်မြေအကျန်	ဘေးမြေအကျန်
(က)	၁ ထပ်အဆောက်အအုံ	(၃)ပေ	အနည်းဆုံး(၃)ပေ
(ခ)	၂ ထပ်အဆောက်အအုံ	(၅)ပေ	အနည်းဆုံး(၃)ပေ
(ဂ)	၃ ထပ်အဆောက်အအုံ	(၅-)ပေ	အနည်းဆုံး(၃)ပေ

၂။ ကျောက်ဆည်မြို့ --------------- ရပ်ကွက်၊ အိမ်အမှတ် ---------------၊ အကွက်အမှတ် --------၊ ဦးပိုင်အမှတ် --------------- တွင် ဦး/ဒေါ် ------------------- မှ အဆောက်အအုံဆောက်လုပ်ရာ၌ အဆောက်အအုံအနေအထားအရ စာပိုဒ်(၁)ပါ သတ်မှတ်ချက်အတိုင်း မြေကွက်လပ်ချန်လှပ်မှု မရှိနိုင်ခြင်းအပေါ် ကန့်ကွက်ရန်မရှိ သဘောတူညီကြောင်း ရပ်ကွက်အုပ်ချုပ်ရေးမှူး၏ရှေ့မှောက်တွင် လက်မှတ်ရေးထိုးပါသည်-

စဉ်	အမည်/မှတ်ပုံတင်	နေရပ်	လက်မှတ်
(က)	ဦး/ဒေါ် --------------------------- မှတ်ပုံတင်အမှတ် ------------------	အိမ်ရှေ့မျက်နှာစာ( )	-----------
(ခ)	ဦး/ဒေါ် ------------------ မှတ်ပုံတင်အမှတ် ------------------	နောက်ကျောဘက်( )	-----------
(ဂ)	ဦး/ဒေါ် ------------------ မှတ်ပုံတင်အမှတ် ------------------	အိမ်(ဘယ်) ( )	-----------
(ဃ)	ဦး/ဒေါ် --------------------------- မှတ်ပုံတင်အမှတ် ------------------	အိမ်(ညာ) ( )	-----------

၃။ ကျောက်ဆည်မြို့ ------------------- ရပ်ကွက်၊ အိမ်အမှတ် ( ) မှ ဦး/ဒေါ် ------------------၊ မှတ်ပုံတင်အမှတ် ------------------ သည် (------------------) အတွက် အဆောက်အအုံ ဆောက်လုပ်/ပြင်ဆင်/ အုတ်တံတိုင်း လျှောက်ထားခြင်းနှင့်ပတ်သက်၍ အထက်ပါပတ်ဝန်းကျင်မှ စာပိုဒ်(၂)ပါ ပုဂ္ဂိုလ်များ လက်မှတ်ရေးထိုးမှုသည် မှန်ကန်ပါသည်။ အဆိုပါမြေနေရာသည် ဦး/ဒေါ် ---------- ပိုင်ဆိုင်သည်မှာ မှန်ကန်ပါကြောင်းနှင့် အဆောက်အအုံ ဆောက်လုပ်မှုအပေါ် သိရှိထောက်ခံအပ်ပါသည်။

ရပ်ကွက်အုပ်ချုပ်ရေးမှူး
-------- ရပ်ကွက်
ကျောက်ဆည်မြို့

အဆောက်အဦများအတွက် ထောက်ခံချက်

......ပြည်ကြီးတံခွန်......မြို့နယ်၊ ....(ဏ)...............ရပ်ကွက်၊ ....၆၂..................လမ်း၊
အကွက် ....[illegible]......၊ ဦးပိုင် [illegible] နေ ဦး/ဒေါ် ...[illegible]...........
ဆောက်လုပ်မည့် အဆောက်အဦဆောက်လုပ်ခြင်းအား ကန့်ကွက်ရန်မရှိပါကြောင်း တင်ပြအပ်ပါသည်။

	အရှေ့လားသော်	အနောက်လားသော်	တောင်လားသော်	မြောက်လားသော်
လက်မှတ်	[illegible]	[illegible]	[illegible]	[illegible]
ဦး/ဒေါ်	-	-	-	[illegible]
မှတ်ပုံတင်အမှတ်	-	-	-	[illegible]

အထက်ဖော်ပြပါ လူပုဂ္ဂိုလ်များမှ ကန့်ကွက်ရန်မရှိကြောင်း ဤနံပါ၏ ရှေ့မှောက်တွင် လက်မှတ်ရေးထိုးသည်မှာ မှန်ကန်ပါသည်။

[illegible]

2018 October.



KANBAWZA BANK
KYUNTAWLAN BRANCH
B1, Junction Square Compound
Sanchaung Tsp, Yangon
Ph: (01) 532406-07-08,
Fax: (01) 515207-08, 515213

ACCOUNT NO. : 05710305702335001 (MMK) -
NAME : PARADISO CINEMAS CO.,LTD
NRC : , 12/BAHANA(N)037849, 15FV05241, 6/MAAHYA(N)079655,
ADDRESS : NO.20,PEARL ST,SHWE TAUNG GYAR QTR , BAHAN TSP,YANGON DIVISION, 01-549478,01-541411,01-541167

PHONE : ,

Date : 01 November, 2018

Statement Of Transaction For The Date Between 01/10/2018 and 31/10/2018

Date_Time	Description	Debit	Credit	Balance
01/10/2018	Opening Balance - - - - - - -			87,736,195.91
02/10/2018	By Cash - Deposit Cash transaction U MYAT MIN AUNG,09775115889,BGLE - - - - - -		3,217,560.00	90,953,755.91
02/10/2018	By Cash - Deposit Cash transaction KO NAING WIN TUN,SBO,09450605094 - - - - - -		6,289,550.00	97,243,305.91
02/10/2018	By Cash - Deposit Cash transaction DAW PHYU MAR THWAL,ATY - - - - - - -		1,264,100 00	98,507,405.91
·2/10/2018	By Cash - Deposit Cash transaction U MYA LWIN,0943037056,YMT - - - - - - -		1,939,500.00	100,446,905.91
02/10/2018	By Cash - Deposit Cash transaction U AUNG KO MIN,09250003866,PPN - - - - - - -		2,479,745.00	102,926,650.91
02/10/2018	By Cash - Deposit Cash transaction U MYINT SEIN,TGO-2 - - - - - - -		1,663,450 00	104,590,100.91
02/10/2018	By Cash - Deposit Cash transaction KPD, U AYE MIN,C/O KO THANT SIN,050 - - - - - - -		1,301,000.00	105,891,100.91
02/10/2018	By Cash - Deposit Cash transaction U TUN MYINT,ABN,444468766 - - - - - - -		1 561,000.00	107 452,100 91
02/10/2018	By Cash - Deposit Cash transaction MIN KHANT KYAW, MUB - - - - - - -		3,530,000 00	110,982,100 91
02/10/2018	By Cash - Deposit Cash transaction U SOE KYAW OO,09444008208,MDA - - - - - -		1,653,450.00	112,635,550.91
02/10/2018	By Cash - Deposit Cash transaction KO OAKKAR MG ,KS MA EI EI NYEIN MWA-1,09252883127,KS EI EI NYEIN - - - - - - -		3,263,750.00	115,899,300.91
02/10/2018	By Cash - Deposit Cash transaction U YE LWIN SOE,09425318367 - - - - - - -		3,350,200.00	119,249,500.91
02/10/2018	By Cash - Deposit Cash transaction U PAING MYO LIN,324,09697291552 - - - - - - -		5,028,350.00	124,277,850 91
02/10/2018	By Cash - Deposit Cash transaction U ZAW MYINT SOE,09444015382,KKLY1 - - - - - - -		3,622,400.00	127 900,250 91
03/10/2018	By Cash - Deposit Cash transaction DAW THIN THIN AYE - - - - - - -		354,900 00	128,255,150.91
·/10/2018	By Cash - Deposit Cash transaction U NAING TUN WIN,SBO - - - - - - -		956,200 00	129,211,350.91
03/10/2018	By Cash - Deposit Cash transaction U OUKKAR MAUNG,MW-4 - - - - - - -		468,000.00	129,679,350.91
03/10/2018	By Cash - Deposit Cash transaction U TUN MYINT ,ABN,09444468766 - - - - - - -		261,700.00	129,941,050.91
03/10/2018	By Cash - Deposit Cash transaction U AUNG KO MIN,PPN - - - - - - -		851,600.00	130,792,650.91
03/10/2018	By Cash - Deposit Cash transaction MYAT MIN AUNG,09775115889 - - - - - - -		769,000.00	131,561,650.91
03/10/2018	By Cash - Deposit Cash transaction MIN KHANT KYAW, MUB - - - - - - -		771,400.00	132,333,050.91
03/10/2018	By Cash - Deposit Cash transaction U MYINT SEIN,TTN-2 - - - - - - -		466,800.00	132,799,850.91
03/10/2018	By Cash - Deposit Cash transaction U YE LWIN SOE,09425318367 - - - - - - -		619,000.00	133,418,850.91
03/10/2018	By Cash - Deposit Cash transaction U SOE KYAW OO,09444008208 - - - - - - -		534,600.00	133 953 450 91
03/10/2018	By Cash - Deposit Cash transaction U MYA LWIN,YMT - - - - - - -		551,600.00	134,505,050.91
03/10/2018	By Cash - Deposit Cash transaction 324,JIM ME AUNG,0972941622 - - - - - - -		761,300.00	135 266 350.91
03/10/2018	By Cash - Deposit Cash transaction C/O KO THANT ZIN ,050KPD - - - - - - -		761,700 00	136 028 050.91
03/10/2018	By Cash - Deposit Cash transaction ZAW MYINT SOE,444015382,KLY1 - - - - - -		1,043,700 00	137,071,750.91

Date Time	Description	Debit	Credit	Balance
04/10/2018	By Cash - Deposit Cash transaction U OUKKAR MAUNG,MWA-4 - - - - - - -		268,400.00	137,340,150.91
04/10/2018	By Cash - Deposit Cash transaction KO NAING TUN WIN,SBO - - - - - - -		523,700.00	137,863,850.91
04/10/2018	By Cash - Deposit Cash transaction U AUNG KO MIN,09250003866,PPN - - - - - -		318,800.00	138,182,650.91
04/10/2018	By Cash - Deposit Cash transaction MA PHYU MAR THWEL,09441466691,ATY1 - - - - - - -		293,000.00	138,475,650.91
04/10/2018	By Cash - Deposit Cash transaction MYAT MIN AUNG,09775115889,BGLE - - - - - - -		270,300.00	138,745,950.91
04/10/2018	By Cash - Deposit Cash transaction U MTINT SEIN,09450168756,TTN-2 - - - - - - -		121,500.00	138,867,450.91
04/10/2018	By Cash - Deposit Cash transaction 324,U PAING MYO LIN,09697291551 - - - - - - -		516,400.00	139,383,850.91
04/10/2018	By Cash - Deposit Cash transaction U YE LWIN SOE,09425318367 - - - - - - -		412,700.00	139,796,550.91
04/10/2018	By Cash - Deposit Cash transaction U SOE KYAW OO 09444008208,MDA - - - - - - -		180,400.00	139,976,950.91
04/10/2018	By Cash - Deposit Cash transaction MIN KHANT KYAW,09428078177,MUB - - - - - - -		569,500.00	140,546,450.91
04/10/2018	By Cash - Deposit Cash transaction U AYE MIN C/O DAW EI EI KHAING,09794732576,050KPD - - - - - - -		263,000.00	140,809,450.91
04/10/2018	By Cash - Deposit Cash transaction ABN,U TUN MYINT,09444468766 - - - - - - -		194,900.00	141,004,350.91
04/10/2018	By Cash - Deposit Cash transaction u mya lwin,ymt - - - - - - -		102,600.00	141,106,950.91
04/10/2018	By Cash - Deposit Cash transaction KO ZAW MYINT SOE,KLY-1 - - - - - - -		251,950.00	141,358,900.91
05/10/2018	By Cash - Deposit Cash transaction PHYO PAPA TUN,09250857284,ATY1 - - - - - - -		155,500.00	141,514,40
05/10/2018	By Cash - Deposit Cash transaction U MYINT SEIN,TTN-2 - - - - - - -		44,300.00	141,558,700.91
05/10/2018	By Cash - Deposit Cash transaction U SOE KYAW OO 09444008208,MDA - - - - - - -		98,100.00	141,656,800.91
05/10/2018	By Cash - Deposit Cash transaction U AYE MIN ,C/O KO THANT ZIN ,09770534292,050KPD - - - - - - -		89,200.00	141,746,000.91
05/10/2018	By Cash - Deposit Cash transaction U YE LWIN SOE ,MLM-2,T-2,09425318367 - - - - - - -		248,300.00	141,994,300.91
05/10/2018	By Cash - Deposit Cash transaction U PAING MYO LIN,09697291551 - - - - - - -		313,150.00	142,307,450.91
05/10/2018	By Transfer - A/C Transfer 02160302105779001 - DAW KAY KHINE KO KO,021 - - - - - - -		100,000,000.00	242,307,450.91
05/10/2018	To Cash - Cheque Withdrawal by Cash 20000309 DAW KAY KHINE KO KO,021 - - - - - - -	39,200,000.00		203,107,450.91
05/10/2018	By Cash - Deposit Cash transaction U OUKKAR MAUNG,MWA-4 - - - - - - -		173,700.00	203 281 150.91
05/10/2018	By Cash - Deposit Cash transaction MIN KHANT KYAW, MUB - - - - - - -		430,600.00	203,711,750.91
05/10/2018	By Cash - Deposit Cash transaction u aung ko min,09250003866,ppn - - - - - - -		11,900.00	203,723,650.91
05/10/2018	By Cash - Deposit Cash transaction U NAING TUN WIN,09450605094,SBO - - - - - - -		290,150.00	204,013,800.91
05/10/2018	By Cash - Deposit Cash transaction U MYA LWIN,YMT - - - - - - -		8,250.00	204,022,0
05/10/2018	By Cash - Deposit Cash transaction MYAT MIN AUNG - - - - - - -		26,940.00	204,048,990.91
05/10/2018	By Cash - Deposit Cash transaction U TUN MYINT,ABN - - - - - - -		58,300.00	204,107,290.91
05/10/2018	By Cash - Deposit Cash transaction U ZAW MYINT SOE,KLY-1 - - - - - - -		232,800.00	204,340,090.91
05/10/2018	To Transfer - CHEQUE TRANSFER 13330100703678501 - 20000308 NUA,U ZIN AUNG MOE - - - - - - -	111,988,800.00		92,351,290.91
08/10/2018	By Cash - Deposit Cash transaction KO NAING TUN WIN ,SBO 09450605094 - - - - - - -		2,005,600.00	94 356 890.91
08/10/2018	By Cash - Deposit Cash transaction U AUNG WIN TINT,09975367447,MLM-2 T-4 - - - - - - -		1,317,100.00	95,673,990.91
08/10/2018	By Cash - Deposit Cash transaction HZA1,MYINT MYAT - - - - - - -		2,541,880.00	98,215,870.91
08/10/2018	By Cash - Deposit Cash transaction MIN KHANT KYAW,MUB - - - - - - -		1,106,243.00	99,322,113.91
09/10/2018	By Cash - Deposit Cash transaction KO OAKKAR MG,09970071424,MWA4 - - - - - - -		341,534.00	99,663,647.91
09/10/2018	By Cash - Deposit Cash transaction U NAING TUN WIN,SBO,09450605094 - - - - - - -		1,734,500.00	101,398,147.91
09/10/2018	By Cash - Deposit Cash transaction U MIN KHANT KYAW,MUB - - - -		1,057,700.00	102,455,847.91
09/10/2018	By Cash - Deposit Cash transaction U YE LWIN SOE,09425318367 - - - - - - -		364,650.00	102,820,497.91

Date_Time	Description	Debit	Credit	Balance
10/10/2018	By Cash - Deposit Cash transaction KO NAING TUN WIN,SBO - - - - - - -		2,211,800.00	105,032,297.91
10/10/2018	By Cash - Deposit Cash transaction U YE LWIN SOE,09425318367 - - - - - - -		741,900.00	105,774,197.91
10/10/2018	By Cash - Deposit Cash transaction KO ZAW MYINT SOE,KLY1 - - - - - - -		131,357.00	105,905,554.91
10/10/2018	By Cash - Deposit Cash transaction 324,PAING MYO LIN,09697291551 - - - - - - -		109,290.00	106,014,844.91
10/10/2018	By Cash - Deposit Cash transaction MIN KHANT KYAW,MUB - - - - - - -		1,240,000.00	107,254,844.91
10/10/2018	By Cash - Deposit Cash transaction U OUKKAR MAUNG,MWA-4 - - - - - - -		753,500.00	108,008,344.91
11/10/2018	By Transfer - Bulk Payment Transaction - - - - - - - -		2,613,450.00	110,621,794.91
11/10/2018	By Cash - Deposit Cash transaction U NAING TUN WIN,SBO,09450605094 - - - - - - -		770,000.00	111,391,794.91
11/10/2018	By Cash - Deposit Cash transaction 324,PAING MYO LIN,09697291551 - - - - - - -		150,800.00	111,542,594.91
11/10/2018	By Cash - Deposit Cash transaction U YE LWIN SOE,09425318367 - - - - - - -		346,100.00	111,888,694.91
11/10/2018	By Cash - Deposit Cash transaction BGLE,MYAT MIN AUNG,09775115889 - - - - - - -		159,819.00	112,048,513.91
11/10/2018	To Transfer - CHEQUE TRANSFER 04560204501880201 - 20000310 TR,U AUNG TUN,045 - - - - - - -	30,000,000.00		82,048,513.91
11/10/2018	By Cash - Deposit Cash transaction KO OAKKAR MG,09970071424,MWA-4 - - - - - - -		215,300.00	82,263,813.91
11/10/2018	By Cash - Deposit Cash transaction KO ZAW MYINT SOE,KLY1 - - - - - - -		160,400.00	82,424,213.91
1/10/2018	By Cash - Deposit Cash transaction MIN KHANT KYAW,MUB - - - - - - -		154,400.00	82,578,613.91
12/10/2018	By Cash - Deposit Cash transaction BGLE,MYAT MIN AUNG,09775115889 - - - - - - -		57,600.00	82,636,213.91
12/10/2018	By Cash - Deposit Cash transaction U MYA LWIN,YMT - - - - - - -		117,800.00	82,754,013.91
12/10/2018	By Cash - Deposit Cash transaction U AYE MIN,C/O MA EI EI KHAING,KPD050 - - - - - - -		36,524.00	82,790,537.91
12/10/2018	By Cash - Deposit Cash transaction U YE LWIN SOE,09425318367 - - - - - - -		112,200.00	82,902,737.91
12/10/2018	By Cash - Deposit Cash transaction KO OAKKAR MG,09970071424,MWA-4 - - - - - - -		257,700.00	83,160,437.91
12/10/2018	By Cash - Deposit Cash transaction KO NAING TUN WIN ,SBO 09450605094 - - - - - - -		584,100.00	83,744,537.91
12/10/2018	By Cash - Deposit Cash transaction ABN,U TUN MYINT,09444468766 - - - - - - -		47,795.00	83,792,332.91
12/10/2018	By Cash - Deposit Cash transaction U AUNG KO MIN,09250003866,PPN - - - - - - -		89,050.00	83,881,382.91
12/10/2018	By Cash - Deposit Cash transaction U SOE KYAW OO,09444008208,MDA - - - - - - -		61,200.00	83,942,582.91
12/10/2018	By Cash - Deposit Cash transaction MIN KHANT KYAW,MUB - - - - - - -		397,600.00	84,340,182.91
12/10/2018	By Cash - Deposit Cash transaction KO ZAW MYINT SOE,KLY1 - - - - - - -		15,800.00	84,355,982.91
10/2018	By Cash - Deposit Cash transaction U MYINT SEIN,09450168756,TTN-2,T4 - - - - - - -		11,600.00	84,367,582.91
12/10/2018	By Cash - Deposit Cash transaction 324,U PAING MYO LIN,09697291551 - - - - - - -		219,150.00	84,586,732.91
12/10/2018	To Cash - Cheque Withdrawal by Cash 20000311 NUA-K KHAING KO KO,09790696019 - - - - - - -	50,000,000.00		34,586,732.91
12/10/2018	By Cash - Deposit Cash transaction HZA1,MYINT MYAT - - - - - - -		1,411,905.00	35,998,637.91
15/10/2018	By Cash - Deposit Cash transaction U NAING TUN WIN,09450605094,SBO - - - - - - -		3,749,900.00	39,748,537.91
15/10/2018	By Cash - Deposit Cash transaction DAW THIN THIN AYE,ATY1 - - - - - - -		62,925.00	39,811,462.91
15/10/2018	By Cash - Deposit Cash transaction U MYAT MIN AUNG,09775115889,BGLE - - - - - - -		514,510.00	40,325,972.91
15/10/2018	By Cash - Deposit Cash transaction U YE LWIN SOE,09425318367 - - - - - - -		432,400.00	40,758,372.91
15/10/2018	To Transfer - A/C Transfer - - - PAYROLL TRANSFER - - - -	27,476,284.00		13,282,088.91
15/10/2018	To Transfer - COMMISSION - - - - - - - -	43,400.00		13,238,688.91
15/10/2018	By Cash - Deposit Cash transaction U MYINT SEIN,09450168756,TTN-2 - - - - - - -		256,000.00	13,494,688.91
15/10/2018	By Cash - Deposit Cash transaction U MYA LWIN,YMT - - - - - - -		409,175.00	13,903,863.91
15/10/2018	By Cash - Deposit Cash transaction U AUNG KO MIN,09250003866,PPN - - - - - - -		63,650.00	13,967,513.91

Date_Time	Description	Debit	Credit	Balance
15/10/2018	By Cash - Deposit Cash transaction MIN KHANT KYAW,MUB - - - - - - -		3,657,800.00	17,625,313.91
15/10/2018	By Cash - Deposit Cash transaction U SOE KYAW OO 09444008208 - - - - - - -		251,600.00	17,876,913.91
15/10/2018	By Cash - Deposit Cash transaction U TUN MYINT,444468766,ABN - - - - - - -		155,300.00	18,032,213.91
15/10/2018	By Cash - Deposit Cash transaction KO ZAW MYINT SOE,KLY1 - - - - - - -		1,722,900.00	19,755,113.91
15/10/2018	By Cash - Deposit Cash transaction U AYE MIN ,C/O EI EI KHAING,09794732576,050KPD - - - - - - -		623,700.00	20,378,813.91
15/10/2018	By Cash - Deposit Cash transaction U OHKAR MG.09970071424 - - - - - - -		1,825,600.00	22,204,413.91
15/10/2018	By Cash - Deposit Cash transaction 324,U PAING MYO LIN,09697291551 - - - - - - -		151,915.00	22,356,328.91
16/10/2018	By Cash - Deposit Cash transaction U SOE KYAW OO,09444008208,MDA - - - - - - -		96,200.00	22,452,528.91
16/10/2018	By Cash - Deposit Cash transaction DAW PHYU MAR THWAL - - - - - - -		38,600.00	22,491,128.91
16/10/2018	By Cash - Deposit Cash transaction BGLE,MYAT MIN AUNG,09775115889 - - - - - - -		63,300.00	22,554,428.91
16/10/2018	By Cash - Deposit Cash transaction U NAING TUN WIN,09450605094,SBO - - - - - - -		1,126,800.00	23,681,228.91
16/10/2018	By Cash - Deposit Cash transaction U MYA LWIN,0942037056,YMT - - - - - - -		166,100.00	23,847,328.91
16/10/2018	By Cash - Deposit Cash transaction U AUNG KO MIN,09250003866,PPN - - - - - - -		96,100.00	23,943,428.91
16/10/2018	By Cash - Deposit Cash transaction U MYINT SEIN,09450168756,TTN-2 - - - - - - -		84,500.00	24,027,92[illegible]
16/10/2018	By Cash - Deposit Cash transaction U YE LWIN SOE,09425318317,MLM2 - - - - - - -		286,500.00	24,314,428.91
16/10/2018	By Cash - Deposit Cash transaction SWE LWIN OO,NDGN - - - - - - -		2,703,000.00	27,017,428.91
16/10/2018	By Cash - Deposit Cash transaction KO OUKKARA MG,MWA-4 - - - - - - -		319,500.00	27,336,928.91
16/10/2018	By Cash - Deposit Cash transaction U MIN KHANT KYAW,MUB - - - - - - -		501,500.00	27,838,428.91
16/10/2018	By Cash - Deposit Cash transaction ABN,U TUN MINT,09444468766 - - - - - - -		50,100.00	27,888,528.91
16/10/2018	By Cash - Deposit Cash transaction U AYE MIN,C/O DAW SEIN HTAY,KPD050 - - - - - - -		98,700.00	27,987,228.91
16/10/2018	By Cash - Deposit Cash transaction KO ZAW MYINT SOE,09444015382,KLY-1 - - - - - - -		265,500.00	28,252,728.91
16/10/2018	By Cash - Deposit Cash transaction 324,U PAING MYO LIN,09697291551 - - - - - - -		192,900.00	28,445,628.91
17/10/2018	By Cash - Deposit Cash transaction OAKKAR MG,09970071424,MWA-4 - - - - - - -		391,200.00	28,836,828.91
17/10/2018	By Cash - Deposit Cash transaction MYAT MIN AUNG,09775115889,BGLE - - - - - - -		61,800.00	28,898,628.91
17/10/2018	By Cash - Deposit Cash transaction KO NAING TUN WIN,SBO,09450605094 - - - - - - -		805,700.00	29,704,328.91
17/10/2018	By Cash - Deposit Cash transaction U YE LWIN SOE,09425318367 - - - - - - -		133,700.00	29,838,028
17/10/2018	By Cash - Deposit Cash transaction THIN THIN AYE,ATY1,09792449792 - - - - - - -		81,600.00	29,919,628.91
17/10/2018	By Cash - Deposit Cash transaction 050KPD,U AYE MIN,C/O KO THANT ZIN,09796903885 - - - - - - -		99,830.00	30,019,458.91
17/10/2018	By Cash - Deposit Cash transaction U AUNG KO MIN,09250003866,PPN - - - - - - -		74,800.00	30,094,258.91
17/10/2018	By Cash - Deposit Cash transaction U MYA LWIN,YMT - - - - - - -		172,200.00	30,266,458.91
17/10/2018	By Cash - Deposit Cash transaction KO ZAW MYINT SOE,KLY1 - - - - - - -		128,700.00	30,395,158.91
17/10/2018	By Cash - Deposit Cash transaction U MIN KHANT KYAW,MUB - - - - - - -		415,300.00	30,810,458.91
17/10/2018	By Cash - Deposit Cash transaction U TUN MYINT,0944468766 - - - - - - -		24,300.00	30,834,758.91
17/10/2018	By Cash - Deposit Cash transaction U MYINT SEIN,09450168756,TTN-2 - - - - - - -		100,900.00	30,935,658.91
17/10/2018	By Cash - Deposit Cash transaction 324,U PAING MYO LIN,09697291551 - - - - - - -		164,100.00	31,099,758.91
17/10/2018	By Cash - Deposit Cash transaction U SOE KYAW OO 09444008208,MDA - - - - - - -		161,490.00	31,261,248.91
18/10/2018	By Cash - Deposit Cash transaction U SOE KYAW OO,09444008208 - - - - - - -		952,500.00	32,213,748.91
18/10/2018	By Cash - Deposit Cash transaction U YE LWIN SOE,09425318367 - - - - - - -		294,200.00	32,507,948.91
18/10/2018	By Cash - Deposit Cash transaction MA PHYU MAR THWAL,441466691,ATY - - - - - - -		103,700.00	32,611,648.91

Date_Time	Description	Debit	Credit	Balance
18/10/2018	By Cash - Deposit Cash transaction BGLE,MYAT MIN AUNG - - - - - - -		24,500.00	32,636,148.91
18/10/2018	By Cash - Deposit Cash transaction OAKKAR MG,09970071424,MWA-4 - - - - - - -		442,800.00	33,078,948.91
18/10/2018	By Cash - Deposit Cash transaction ABN,U TUN MYINT,09444468766 - - - - - - -		56,400.00	33,135,348.91
18/10/2018	By Cash - Deposit Cash transaction U AYE MIN,C/O MA EI EI KHAING,09794732576,KPD050 - - - - - - -		262,300.00	33,397,648.91
18/10/2018	By Cash - Deposit Cash transaction MIN KHANT KYAW,MUB - - - - - - -		476,400.00	33,874,048.91
18/10/2018	By Cash - Deposit Cash transaction U AUNG KO MIN,09250003866.,PPN - - - - - - -		112,800.00	33,986,848.91
18/10/2018	By Cash - Deposit Cash transaction U NAING TUN WIN,09450605094 - - - - - - -		1,180,200.00	35,167,048.91
18/10/2018	By Cash - Deposit Cash transaction U MYA LWIN,YMT - - - - - - -		238,900.00	35,405,948.91
18/10/2018	By Cash - Deposit Cash transaction U MYINT SEIN,TTN-2 - - - - - - -		142,100.00	35,548,048.91
18/10/2018	By Cash - Deposit Cash transaction 324,U PAING MYO LIN,09697291551 - - - - - - -		195,900.00	35,743,948.91
18/10/2018	By Cash - Deposit Cash transaction ZAW MYINT SOE,09444015382,KLY-1 - - - - - - -		403,500.00	36,147,448.91
19/10/2018	By Cash - Deposit Cash transaction U NAING TUN WIN,SBO,09450605094 - - - - - - -		902,400.00	37,049,848.91
19/10/2018	By Cash - Deposit Cash transaction BGLE,MYAT MIN WAUNG - - - - - - -		36,200.00	37,086,048.91
19/10/2018	By Cash - Deposit Cash transaction MA PHYO PA PA TUN,09250857284,ATY - - - - - - -		88,300.00	37,174,348.91
19/10/2018	By Cash - Deposit Cash transaction U YE LWIN SOE,09425318367 - - - - - - -		49,400.00	37,223,748.91
19/10/2018	By Cash - Deposit Cash transaction U SOE KYAW OO,09444008208J,MDA - - - - - -		432,600.00	37,656,348.91
19/10/2018	By Cash - Deposit Cash transaction U AUNG KO MIN,09250003866,PPN - - - - - - -		63,600.00	37,719,948.91
19/10/2018	By Cash - Deposit Cash transaction KO OAKKAR MG,09970071424,MWA-4 - - - - - - -		277,300.00	37,997,248.91
19/10/2018	By Cash - Deposit Cash transaction MIN KHAINT KYAW,09428177,MUB - - - - - - -		148,100.00	38,145,348.91
19/10/2018	By Cash - Deposit Cash transaction U MYA LWIN,0943037056,YMT - - - - - - -		18,300.00	38,163,648.91
19/10/2018	By Cash - Deposit Cash transaction U TUN MYINT,ABN,444468766 - - - - - - -		27,100.00	38,190,748.91
19/10/2018	By Cash - Deposit Cash transaction 324,KO PHYO,09429178453 - - - - - - -		32,000.00	38,222,748.91
19/10/2018	By Cash - Deposit Cash transaction ZAW MYINT SOE,KLY 1 - - - - - - -		292,500.00	38,515,248.91
19/10/2018	By Cash - Deposit Cash transaction 324,U PAING MYO LIN,0969721551 - - - - - - -		184,500.00	38,699,748.91
19/10/2018	By Cash - Deposit Cash transaction U AYE MIN,C/O-U THANT ZIN,09770534292,050,KPD - - - - - - -		54,800.00	38,754,548.91
19/10/2018	By Cash - Deposit Cash transaction DR MOH MOH KYAW,HZA-1 - - - - - - -		2,199,835.00	40,954,383.91
10/2018	By Cash - Deposit Cash transaction U YE LWIN SOE,09975367447,MLM2 - - - - - - -		5,087,700.00	46,042,083.91
22/10/2018	By Cash - Deposit Cash transaction U AUNG KO MIN,09250003866,PPN - - - - - - -		1,843,700.00	47,885,783.91
22/10/2018	By Cash - Deposit Cash transaction U MYA LWIN,0942027056,YMT - - - - - - -		1,633,285.00	49,519,068.91
22/10/2018	To Cash - Cheque Withdrawal by Cash 20000312 NUA-MA KAY KHINE KO KO,09790696019 - - - - - - -	40,000,000.00		9,519,068.91
22/10/2018	By Cash - Deposit Cash transaction MYAT MIN AUNG,09775115889,BGLE - - - - - - -		1,520,500.00	11,039,568.91
22/10/2018	By Cash - Deposit Cash transaction U MIN KHANT KYAW,09428078177,MUB - - - - - - -		6,189,800.00	17,229,368.91
22/10/2018	By Cash - Deposit Cash transaction U MYINT SEIN,09450168756,TTN-2 - - - - - - -		1,814,700.00	19,044,068.91
22/10/2018	By Cash - Deposit Cash transaction THIN THIN AYE,09792449792,ATY - - - - - - -		1,812,880.00	20,856,948.91
22/10/2018	By Cash - Deposit Cash transaction KO NAING TUN WIN,SBO,09450605094 - - - - - - -		8,691,200.00	29,548,148.91
22/10/2018	By Cash - Deposit Cash transaction U AYE MIN ,C/O EI EI KHAING ,050KPD - - - - - - -		1,355,000.00	30,903,148.91
22/10/2018	By Cash - Deposit Cash transaction KO OAKKAR MG,09970071424,MWA-4 - - - - - - -		6,869,825.00	37,772,973.91
22/10/2018	By Cash - Deposit Cash transaction U SOE KYAW OO,09444008208 - - - - - - -		2,506,100.00	40,279,073.91
22/10/2018	By Cash - Deposit Cash transaction U ZAW MYINT SOE,KLY1 - - - - - - -		4,026,800.00	44,305,873.91

Date Time	Description	Debit	Credit	Balance
22/10/2018	By Cash - Deposit Cash transaction U TUN MYINT,ABN,444468766 - - - - - - -		1,541,300.00	45,847,173.91
22/10/2018	By Cash - Deposit Cash transaction 324,U PAING MYO LIN,09697291551 - - - - - - -		2,980,350.00	48,827,523.91
26/10/2018	By Cash - Deposit Cash transaction U OUKKAR MAUNG,MWA-4 - - - - - - -		6,000,100.00	54,827,623.91
26/10/2018	By Cash - Deposit Cash transaction U MYA LWIN,0943037056,YMT,T-3 - - - - - - -		5,194,700.00	60,022,323.91
26/10/2018	By Cash - Deposit Cash transaction U NAING TUN WIN,SBO,09450605094 - - - - - - -		9,141,000.00	69,163,323.91
26/10/2018	By Cash - Deposit Cash transaction DAW HTET HTET AUNG,ATY-1 - - - - - - -		3,485,250.00	72,648,573.91
26/10/2018	By Cash - Deposit Cash transaction MYAT MIN AUNG,BGLE - - - - - - -		6,121,300.00	78,769,873.91
26/10/2018	By Cash - Deposit Cash transaction U AUNG KO MIN,09250003866,PPN - - - - - - -		7,048,100.00	85,817,973.91
26/10/2018	By Cash - Deposit Cash transaction U SOE KYAW OO,09444008208 - - - - - - -		5,039,200.00	90,857,173.91
26/10/2018	By Cash - Deposit Cash transaction U YE LWIN SOE,09425318367 - - - - - - -		6,190,200.00	97,047,373.91
26/10/2018	By Cash - Deposit Cash transaction MIN KHANT KYAW,MUB - - - - - - -		6,810,800.00	103,858,173.91
26/10/2018	By Cash - Deposit Cash transaction U ZAW MYINT SOE,KLY1 - - - - - - -		7,449,300.00	111,307,473.91
26/10/2018	By Cash - Deposit Cash transaction U MYINT SEIN,09450168756,TTN-2 - - - - - - -		3,122,900.00	114,430,373.91
26/10/2018	By Cash - Deposit Cash transaction U TUN MYINT,ABN,444468766 - - - - - - -		2,948,300.00	117,378,673.91
26/10/2018	By Cash - Deposit Cash transaction U PAING MYO LIN,096929291551,324 - - - - - - -		5,490,500.00	122,869,1,
26/10/2018	By Cash - Deposit Cash transaction MYINT MYAT,HZA1 - - - - - - -		5,255,635.00	128,124,808.91
26/10/2018	By Cash - Deposit Cash transaction U AYE MIN,C/O MA AYE NYEIN MAY,09796903885,KPD050 - - - - - - -		3,622,400.00	131,747,208.91
29/10/2018	By Cash - Deposit Cash transaction U MYA LWIN,YMT - - - - - - -		2,065,875.00	133,813,083.91
29/10/2018	By Cash - Deposit Cash transaction U SOE KYAW OO,09444007107,MDA - - - - - - -		2,013,700.00	135,826,783.91
29/10/2018	By Cash - Deposit Cash transaction MA THIN THIN AYE,792449792,ATY - - - - - - -		1,058,150.00	136,884,933.91
29/10/2018	By Cash - Deposit Cash transaction BGLE,MYAT MIN AUNG - - - - - - -		3,480,200.00	140,365,133.91
29/10/2018	By Cash - Deposit Cash transaction U MIN KHANT KYAW,MUB - - - - - - -		4,628,300.00	144,993,433.91
29/10/2018	By Cash - Deposit Cash transaction U MYINT SEIN,09450168756,TTN-2,T3 - - - - - - -		1,896,700.00	146,890,133.91
29/10/2018	By Cash - Deposit Cash transaction U NAING TUN WIN,09450605094,SBO - - - - - - -		7,757,600.00	154,647,733.91
29/10/2018	By Cash - Deposit Cash transaction U YE LWIN SOE,09425318367 - - - - - - -		4,520,250.00	159,167,983.91
29/10/2018	By Cash - Deposit Cash transaction U TUN MYINT,ABN,444468766 - - - - - - -		2,437,700.00	161,605,683.91
29/10/2018	By Cash - Deposit Cash transaction KO OAKKAR MG,09970071424,MWA-4 - - - - - - -		6,832,200.00	168,437,
29/10/2018	By Cash - Deposit Cash transaction U AUNG KO MIN,09250003866,PPN - - - - - - -		4,328,750.00	172,766,633.91
29/10/2018	By Cash - Deposit Cash transaction 050KPD,KO AYE MIN,C/O,DAW EI EI KHAING,09794732576 - - - - - - -		2,246,300.00	175,012,933.91
29/10/2018	By Cash - Deposit Cash transaction KO ZAW MYINT SOE,KLY1 - - - - - - -		3,045,000.00	178,057,933.91
29/10/2018	By Cash - Deposit Cash transaction 324,U PAING MYO LIN,09697291551 - - - - - - -		3,415,220.00	181,473,153.91
29/10/2018	To Cash - Cheque Withdrawal by Cash 20000313 NUA-MA KAY KHINE KO KO,09790696019 - - - - - - -	77,400,000.00		104,073,153.91
30/10/2018	By Cash - Deposit Cash transaction U NAING TUN WIN,SBO,09450605094 - - - - - - -		1,682,600.00	105,755,753.91
30/10/2018	By Cash - Deposit Cash transaction U MYA LWIN, 0943037056,YMT1 - - - - - - -		288,500.00	106,044,253.91
30/10/2018	By Cash - Deposit Cash transaction DAW THIN THIN AYE,ATY-1 - - - - - - -		186,850.00	106,231,103.91
30/10/2018	By Cash - Deposit Cash transaction AUNG KO MIN,09250003866,PPN - - - - - - -		973,700.00	107,204,803.91
30/10/2018	By Cash - Deposit Cash transaction U YE LWIN SOE,MLM-2,T-3 - - - - - - -		738,600.00	107,943,403.91
30/10/2018	By Cash - Deposit Cash transaction BGLE,MYAT MIN AUNG - - - - - - -		521,700.00	108,465,103.91
30/10/2018	By Cash - Deposit Cash transaction DAW MYINT SEIN,TTN-2 - - - - - - -		171,400.00	108,636,503.91

Date_Time	Description	Debit	Credit	Balance
30/10/2018	By Cash - Deposit Cash transaction U SOE KYAW OO,09444008208 - - - - - - -		215,300.00	108,851,803.91
30/10/2018	By Cash - Deposit Cash transaction KO OAKKAR MG,09970071424,MWA-4 - - - - - - -		1,211,400.00	110,063,203.91
30/10/2018	By Cash - Deposit Cash transaction MA SU NANDAR KYAW ,0997829188,050KPD - - - - - - -		553,200.00	110,616,403.91
30/10/2018	By Cash - Deposit Cash transaction 324,U PAING MYO LIN,09697291551 - - - - - - -		632,000.00	111,248,403.91
30/10/2018	By Cash - Deposit Cash transaction ABN,U TUN MYINT,09444468766 - - - - - - -		332,900.00	111,581,303.91
30/10/2018	By Cash - Deposit Cash transaction MIN KHANT KYAW,MUB - - - - - - -		1,044,900.00	112,626,203.91
30/10/2018	By Cash - Deposit Cash transaction U ZAW MYINT SOE,09444015382,KLY1 - - - - - - -		532,600.00	113,158,803.91
30/10/2018	To Cash - Cheque Withdrawal by Cash 20000314 NUA-MA KAY KHINE KO KO,09790696019 - - - - - - -	28,050,000.00		85,108,803.91
31/10/2018	To Transfer - A/C Transfer - - - - - - - -	26,751,998.00		58,356,805.91
31/10/2018	To Transfer - COMMISSION - - - - - - - -	43,000.00		58,313,805.91
31/10/2018	By Cash - Deposit Cash transaction U MYA LWIN,YMT - - - - - - -		154,200.00	58,468,005.91
31/10/2018	By Cash - Deposit Cash transaction U AUNG KO MIN,09250003866,PPN - - - - - - -		515,200.00	58,983,205.91
31/10/2018	By Cash - Deposit Cash transaction MYAT MIN AUNG,09775115889,BGLE - - - - - - -		373,800.00	59,357,005.91
1/10/2018	By Cash - Deposit Cash transaction U OAKKAR MG,09970071424,MWA-4 - - - - - - -		862,700.00	60,219,705.91
31/10/2018	By Cash - Deposit Cash transaction PHYU MAR THWE,09441466691,ATY, - - - - - - -		214,750.00	60,434,455.91
31/10/2018	By Cash - Deposit Cash transaction U YE LWIN SOE,09425318367 - - - - - - -		583,100.00	61,017,555.91
31/10/2018	By Cash - Deposit Cash transaction U NAING TUN WIN,09450605094,SBO - - - - - - -		1,136,000.00	62,153,555.91
31/10/2018	By Cash - Deposit Cash transaction U MYINT SEIN,09450168756,TTN-2 - - - - - - -		195,900.00	62,349,455.91
31/10/2018	By Cash - Deposit Cash transaction KO ZAW MYINT SOE,KLY1 - - - - - - -		355,800.00	62,705,255.91
31/10/2018	By Cash - Deposit Cash transaction U SOE KYAW OO,MDA - - - - - - -		290,400.00	62,995,655.91
31/10/2018	By Cash - Deposit Cash transaction U AYE MIN,C/O KO THANT ZIN,KPD050 - - - - - - -		329,200.00	63,324,855.91
31/10/2018	By Cash - Deposit Cash transaction U MIN KHANT KYAW,MUB - - - - - - -		416,400.00	63,741,255.91
31/10/2018	By Cash - Deposit Cash transaction U TUN MYINT,ABN,09444468766 - - - - - - -		240,500.00	63,981,755.91
31/10/2018	By Cash - Deposit Cash transaction U PAING MYO LIN,09697291551,324 - - - - - - -		418,700.00	64,400,455.91
31/10/2018	Closing Balance			64,400,455.91

No. of Debit	: 11	Debit Total	430,953,482.00	
/ Credit	: 236	Credit Total		407,617,742.00

Thank You For Banking With KYUNTAWLAN BRANCH


Please report any discrepancies found on your statement immediately.
N.B – Statement will not be sent unless there is a change of transaction.

Cash book လက်ကျန် - 64,400,455.91

Bank statement - 64,400,455.91

Asst/ADY Manager
Kanbawza Bank Ltd.
Kyun Taw Lan Branch

မှန်ကန်ကြောင်းပါ။

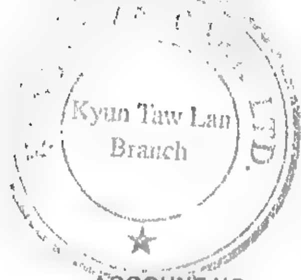

USD A/C

2018 October



KANBAWZA BANK
KYUNTAWLAN BRANCH
B1, Junction Square Compound
Sanchaung Tsp, Yangon
Ph: (01) 532406-07-08,
Fax: (01) 515207-08, 515213

ACCOUNT NO. : 05710905702335001 (USD) -
NAME : PARADISO CINEMAS CO.,LTD
NRC : , 12/BAHANA(N)037849, 15FV05241, 6/MAAHYA(N)079655,
ADDRESS : NO.20,PEARL ST,SHWE TAUNG GYAR QTR , BAHAN TSP,YANGON DIVISION, 01-549478,01-541411,01-541167

PHONE : ,

Date : 01 November, 2018

Statement Of Transaction For The Date Between 01/10/2018 and 31/10/2018

Date_Time	Description	Debit	Credit	Balance
01/10/2018	Opening Balance			43.65
31/10/2018	Closing Balance			43.65
No. of Debit : 0	Debit Total	0.00		
No. of Credit : 0	Credit Total		0.00	43.65

Thank You For Banking With KYUNTAWLAN BRANCH

Please report any discrepancies found on your statement immediately.
N.B -- Statement will not be sent unless there is a change of transaction.

Cash book နှင့် အရင်း ကိုက်ညီပါသည်။

Asst. / DY Manager
Manager
Kanbawza Bank Ltd.
Kyun Taw Lan Branch



ပုံစာရင်းပုံစံ – ၁၀၅

2018- 007892

မှန်ကန်ကြောင်း သက်သေခံ / သက်သေမခံ — သောလက်ရှိမြေပုံတွင် ယခုနှစ်အသုံးပြုသော ဦးပိုင်မြေပုံ လက်ခံရေးကူးရန်ပုံစံ

DALMS



ကိုင်းအသင်းကြီး/ပြည်နယ် မန္တလေး	
ခရိုင် ကျောက်ဆည်	
မြို့နယ်/မြို့နယ်ခွဲ ကျောက်ဆည်	
ရပ်ကွက်/ကျေးရွာအုပ်စု မင်းဂုံ	
ကွင်း/အကွက်အမှတ်နှင့်အမည် ၁၅၂၊ ကုက်မင်းတွင်းကွင်း	
ဦးပိုင်အမှတ်/မြေကွက်အမှတ် ၈၁ က၊ ၉၈ ခ	ရှောက်ထားသည့်မြေနေရာ – 

ဦးပိုင်အမှတ်	အခွန်စည်းကြပ်ခံရသူ/ပိုင်ရှင်/ဂရန်ရှင်/အငှားဂရန်ရှင်အမည်	ပိုင်ဆိုင်ခွင့်	မြေမျိုးနှင့်အတန်း	ဧရိယာ (ဧက)	မှတ်ချက်
၉၈ ခ	ဦးကိုကိုကြီး	၄	မြို့မြေ I	၀.၀၄၀	RP. No. ၂၇/၂၀၀၇-၀၈
၈၁ က	ဦးကိုကိုကြီး	၄	မြို့မြေ I	၀.၁၁၅	၈၇ ၅၆(မှ၀) ကျန်ပေး
				၀.၁၅၅	(၂၂.၁၁.၁၉၉၇) မှ
					(၂၁.၁၁.၂၀၂၁) ထိ

ရေးကူးပေးသည့်အကြောင်းအရာ	အဆောက်အဦး ဆောက်လုပ်ရန် အကွက် ရည်ပင်တင်ပြရန်

(အထက်ဖော်ပြပါအကြောင်းအရာအတွက်သာ အသုံးပြုခွင့်ရှိသည်)

လျှောက်ထားသူအမည် – ဦးကိုကိုကြီး

လျှောက်လွှာတင်သည့်နေ့စွဲ – ၆.၉.၂၀၁၈

လျှောက်ထားသူသို့ထုတ်ပေးသည့်နေ့စွဲ – ၇.၉.၂၀၁၈

ယခုအထက်တွင်ပြဆိုသောမြေပုံမှာ မှန်ကန်သေချာစွာ ရေးကူးထားသော(၂၀၁၈-၁၉)ခုနှစ် အတွက် နောက်ဆက်တွဲတိုင်းမြင်း မြေပုံကိုက်ကြောင်း သက်သေခံလက်မှတ် ရေးထိုးပါသည်။

အမှတ်တွဲထိန်း/မြေတိုင်းစာရေးလက်မှတ် – ဝင်းရောင်

နေ့စွဲ – [redacted] – (၄)



တိုက်ဆိုင်စစ်ဆေးပြီး မှန်ကန်ပါသည်။

လက်ထောက်ဦးစီးမှူးလက်မှတ် –

ဦး [redacted]

နေ့စွဲ –

၉.၂၀၁၈

သိန်းဇော်

လက်ထောက်ဦးစီးမှူး


ခိုက်နယ်အမှတ်(၁)

စိစစ်အတည်ပြုပါသည်။


မြို့နယ်လယ်ယာမြေစီမံခန့်ခွဲရေးနှင့် စာရင်းအင်းဦးစီးဌာနမှူးလက်မှတ်

နေ့စွဲ

(ရှေ့မြင်)

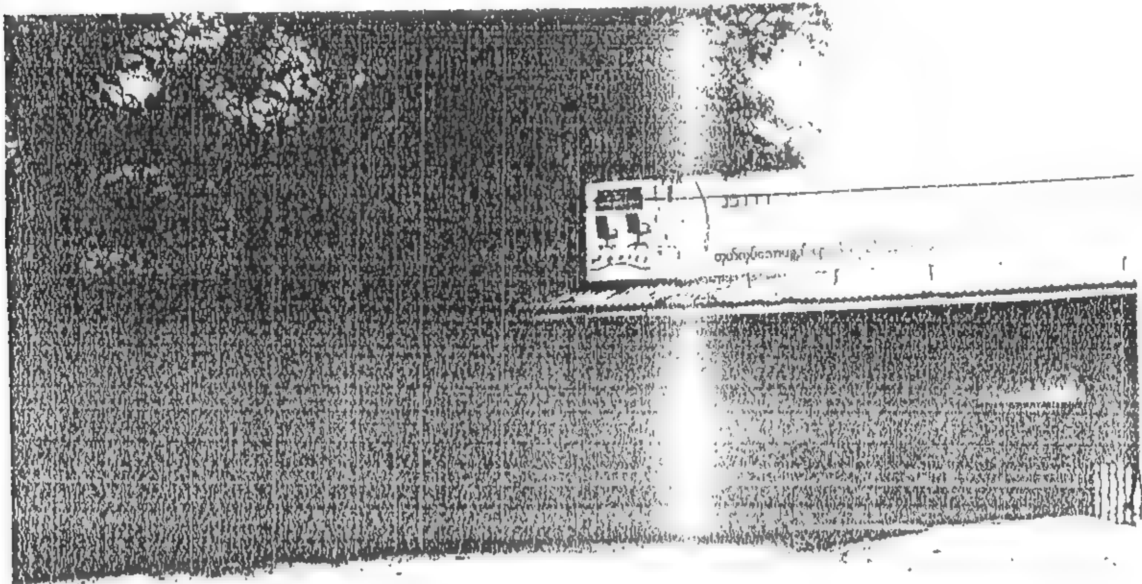

(ဘေးမြင်)

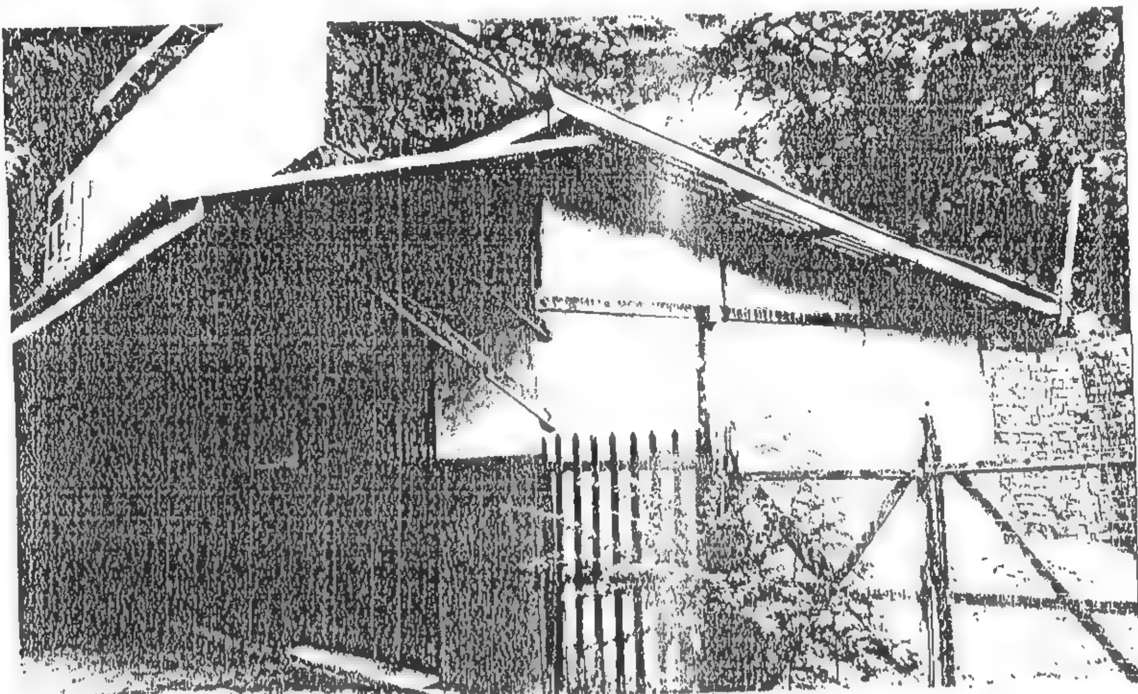

(နောက်မြင်)





LAND REVENUE 11
Lease 1

Entered in Land Register 3 (Volume) Page
Revenue Proceedings No...၂၇... of ၂၀၀၀-၂၀၀၁ ကျောက်ဆည် District Office (

FORM OF LEASE OF TOWN LANDS WITH POWER OF RENEWAL UP TO NINETY YEARS

(Rule 51 A of the rules under the U.B. Land and Revenue Regulation, 1889)
(Rule 29 of the Rules under the L.B. Town and Village Lands Act, 1898)

THIS LEASE made the ....၂၂.............. day of ....နိုဝင်ဘာလ.............. ....၁၉၉၉ ခုနှစ်.. BETWEEN THE GOVERNMENT OF THE UNION OF MYANMAR (hericinafter called "the Lessor " which expression shall be taken to mean and include the said Government of the Union of Myanmar and his successors in office and assigns except when the context requires another and different meaning) of the one part: AND ....ဦးကိုကိုကြီး ၊ ၆/ကဆန(နိုင်)-၀၀၆၈၅၃ ၊ (ဘ၊ဦး၊ကြင်ဖေ)....... .... of ....ဓနိရပ်............... son of .....ကျောက်ဆည်မြို့... hereinafter called "the Lessee" which expression shall be taken to mean and include the said ....ဦးကိုကိုကြီး............ his heirs executors administrators representatives and assigns except when the context requires another and different meaning) of the other part: WITNESSETH that in consideration of the rent hereinafter reserved and of the covenants by the Lessee hereinafter contained the Lessor DOTH here by lease unto the Lessee all that piece of land described in the schedule here to together with all rights easemants and appurtenances to the same belonging save and except all mines and mineral products buried treasure coal petroleum oil and quarries whatsoever in under or within the said land with liberty for the Lessor and his lessees licensees agents and workmen and all other persons acting on his benalf to dig search for obtain and carry away the same on making reasonable compensation to the Lessee on account of any disturlance or damage that may be caused there by to the surface of the said land and that such compensation shall in case of dispute be determined by the Deputy Commissioner of ....ကျောက်ဆည်ခရိုင်........... as nearly as may be in accordance with the provisions of the Land Acquistion Acts or Regulations for the time being in force TO HOLD the said land unto the Lessee for the term of thirty years from the date of this lease * with the option for the lessee to renew this lease for † two successive terms of thirty years † as hereinafter provided YIELDING and PAYING therefor the clear yearly rent of Kyat ၇၂/-(ခုနစ်ဆယ့်နှစ်ကျပ်) payable in advance on the third day of january of each year and the Lessee doth here by to the intent that the burden of the covenants may run with the said land and may bind the owners therof for the time bejing covenant with the Lessor:

1. To pay the said rent on the days and in the manner hereinbefore appointed for payment thereof and also to pay all taxes rates and assessments that now are or may hereafter during the said term be imposed upon the said land or any buildings that may be erected thereon or upon the Lessee in respect thereof.

---

* * The words "with the option .. .. hereinafter provided" should be omitted at the second renewal

†-† The words "a further term of thirty years " should be substituted at the first renewal

2. To commence to erect upon the said land within .... months from the date here of the buildings the measurements elevation and materials of which shall receive the previous approval * in writing of the Deputy Commissioner and to complete such buildings within .... months from the date hereof and during the currency of this lease to keep such buildings in good repair to the satisfaction of the said Deputy Commissioner.

† Alternative

2. To erect upon the land within months from the date hereof and thereafter at all times during the said term to maintain theron a good and substantial as described in his application according to the rules and bye-laws which now are in force or hereafter may be in force under any Act governing the administration of urban areas in respect to materials to be used in and method of construction of buildings.

***Strike out alternative not required.**

3. Not to erect buildings on more than ....၄/၅....... of the area of the said land.

4. Not to alter the position mode of construction or materials of the sais building or of any other buildings that may hereafter be erected on the said land without the consent in writing of the said Deputy Commisssioner and not to erect any other building upon the said land without first obtaining such consent.

† Alternative

4. Not to erect any other building on the said land without first obatining the consent in writing of the said Deputy Commissioner.

† Strike out a alternative not required.

5. Not to use the said land and buildings that may be erected thereon during the said term for a lodging-house or for a cooly-barrack or for any other purpose than ....လူနေအိမ်........................ wihtout the consent in writing of the said Deputy Commissioner.

In the event of the lessee obatining subject to any further restrictions and conditions or subject to enhanced rent the consent of the Deputy Commissioner to erect maintain keep or use buildings on the land for the purpose of a loding-house or a cooly-barrack to comply with all such restrictions and conditions and to pay on the dates aforesaid such enhanced rent as if they were part of this indenture.

6. Without first obtaining such consent not to subdivide the said land of to part with the possession of transfer or sublease a part only of the said land.

7. To register all changes in the possession of the whole of the said land whether by transfer otherwise than by registered document succession or otherwise in the register of the said Deputy Commissioner within one cleandar month from the respective dates of such changes and if the Lessee shall without sufficient cause neglect to register such changes the said Deputy Commissioner may impose on him for each such case of neglect a penalty not exceeding K 100 and a further monthly penalty not exceeding K 50 for each month that such

---

* In Municipal areas the building plans should also be submitted to the Municipal Committee (Sei Section 115, Myanmar Municipal Act, 1898).

breach shall continue and the said Deputy Commissioner may enforce the payment of such penalties in the same manner as arrears of revenue on land may be recovered.

8. That the said Deputy Commissioner and all persons acting under his orders shall be at liberty at all reasonable times in the day time during the said term to enter upon the said land or any buildings that may be erected thereon for any purpose connected with this lease.

9. At the expiration of the said term hereby granted quietly to surrender and deliver up possession of the said land but not the buildings or fixtures that may then be thereon to the Lessor provided that if the Lessar shall re-enter upon the said land and determine this lease under clause 10 hereof the Lessee shall thereupon quietly deliver up possession of the said land and buildings and fixtures that may then be thereon to the Lessor :

10. PROVIDED always that if the said rent or any part thereof shall be in arrear and unpaid for one calendar month after the same shall have become due whether the same shall have been demanded or not or if the Lessee shall not observe and perform the covenants hereinbefore contained. the said Deputy Commissioner may immediately and notwithstanding the waiver of any previous breach or right of re-entry cancel this lease and take possession of the land and the buildings and fixtures that may then be thereon.

And the Lessor doth hereby covenant with the Lessee -

11. That the Lesser may at the expiration of the said term hereby granted if this lease shall not have been previously cancelled under clause 10 herof and if the Lessee shall have paid the said rent and duly observed and performed the covenants by the Lessee here in contained up to the expiration of the said term take away and dispose of all buildings and fixtures that may then be erected and fixed to the said land provide that the Lessee makes good and repairs any damage that.may be caused to the said land by such removal.

12. That if the Lessee shall be desirous of taking a renewed lease of the said piece of land for the further term of thirty years from the expiration of the said term hereby granted and of such desire shall prior to the expiration of such last - mentioned term give to the Lessor three calender month's previous notice in writing ans shall pay the rent hereby reserved and observe and perform the several covenants and conditions herein contained and on the part of the Lessee to be observed and performed up to the expiration of the said term hereby granted the Lessor will upon the request and at the expense of the Lessee and upon his signing and delivering to the Lessor a counterpart thereof sign and deliver to the Lessee a renewed lease of the said piece of land for a further term of thirty years at a rent to be fixed by the Lessor and under and subject to similar covenants and provisions or such of them as shall be then subsisting or capable of taking effect provided that a lease for a third term of thirty years shall not contain this present covenant or renewal.

13. PROVIDED also and it is hereby agreed that the Lessor his successors or assigns may at the expiration of the said term hereby granted if the Lessee shall not have obtained a renewal of this lease under clause 12 hereof elect to purchase the said buildings and fixtures that may then be in or upon the said land on giving to the Lessee one calendar month's previous notice in writing of such his intention and the price shall in case of dispute be determined by the Executive Engineer of the said district according to the actual value of such buildings and fixtures and his decision shall be final and conclusive and altogether binding upon the Lessee :

IN WITNESS WHEREOF .... acting for and on behalf of the GOVERNMENT OF THE UNION OF MYANMAR and ......ဦးလှကြီး ၊ ၉/ကသန(နိုင်) - ၀၀၆၈၅၃ ၊ (သာ/ဦးကြင်ကော)... .... have hereunto set their hands.

THE SCHEDULE ABOVE REFERRED TO

ALL that piece of land situate in the ....ဆင်းရပ်.............................. ward of the town of ....ကျောက်ဆည်မြို့...................................... known as lot No.၅၁၊က + ၉ရွ ၃.... in block No. ....၁၅၂.........containing ....၀.၁၅၈....... or thereabouts bounded as follows : -

North ....
East ....
South .... မြေပုံပါ အတိုင်း
West ....

and shown in the annexed plan marked red.

Signed by the said .... }...
in the presence of ....ဦးအောင်မျိုးထွန်း..........
အကြီးတန်းစာရေး

Witness.

Deputy Commissioner,
..........ကျောက်ဆည်... District

Signed by the said .... }...
in the presence of ....

Witness.

Signature of Lesse
ဦးလှကြီး



ပြည်ထောင်စုမြန်မာနိုင်ငံတော်အစိုးရ
ပြည်ထဲရေးဝန်ကြီးဌာန
(အထွေထွေအုပ်ချုပ်ရေးဦးစီးဌာန)
ကျောက်ဆည်ခရိုင် - ကျောက်ဆည်မြို့
အမှုတွဲအမှတ်၊ ၂၇/၂၀၀၈-၂၀၀၉ (အမည်ပြောင်း)
ရက် စွဲ၊ ၂၀၁၁ ခုနှစ်၊ မတ်လ ၂၁ ရက်

မျက်မှောက်။ ဦးစိုးဝင်း၊ပ/၃၀၄၄၊ခရိုင်အုပ်ချုပ်ရေးမှူး
ခရိုင်အထွေထွေအုပ်ချုပ်ရေးဦးစီးဌာန၊ကျောက်ဆည်ခရိုင်။

ဖတ် ရှု ရန်။ ဦးကိုကိုကြီး၊၉/ကဆန(နိုင်)၀၀၆၈၅၃၊ အဘအမည်-ဦးကြင်ဆွေ၊မင်းရပ်ရပ်ကွက်၊ကျောက်ဆည်မြို့။

အကြောင်းအရာ။ မြေငှား ဂရန် ခွင့်ပြုချထားပေးခြင်း

ရည် ညွှန်း ချက်။ မန္တလေးတိုင်းဒေသကြီး အထွေထွေအုပ်ချုပ်ရေးဦးစီးဌာန၏ (၁၇-၃-၂၀၁၁) ရက်စွဲပါ
စာအမှတ်၊၄/၃၁-၃/ဦး၁(၆၆၁)

၁။ လျှောက်ထားမြေဖြစ်သည့် ကျောက်ဆည်မြို့၊ မင်းရပ်ရပ်ကွက်၊ အကွက်အမှတ် (၁၅၂-ကြက်မင်းတွန်)၊ ဦးပိုင်အမှတ်(၆၉-၃၊၈၁-က)၊ဧရိယာ(၀. ၁၅၈)ဧကရှိ ဦးကြင်ဆွေ အမည်ပေါက်ဂရန်မြေကွက်အားဦးကိုကိုကြီး၊ ၉/ကဆန (နိုင်)၀၀၆၈၅၃ မှ အမည်ပြောင်းလဲ၍ မြေငှားဂရန်ချထားပေးနိုင်ပါရန် လျှောက်ထားမှုနှင့်ပတ်သက်၍ ကျောက်ဆည်မြို့နယ်အထွေထွေအုပ်ချုပ်ရေးဦးစီးဌာနမှ မြေယာစီမံခန့်ခွဲမှုဆိုင်ရာ လုပ်ထုံးလုပ်နည်း၊ ညွှန်ကြား ချက်များနှင့်အညီစိစစ်ပြီးမြို့နယ်အေးချမ်းသာယာရေးနှင့်ဖွံ့ဖြိုးရေးကောင်စီ၏ကန့်ကွက်ရန်မရှိကြောင်းအစည်းအဝေး ဆုံးဖြတ်ချက်နှင့်အတူတင်ပြထားခြင်း၊ခရိုင်အေးချမ်းသာယာရေးနှင့်ဖွံ့ဖြိုးရေးကောင်စီ၏(၂၀-၁၀-၂၀၀၉)ရက်နေ့၌ ကျင်းပပြုလုပ်သည့် လုပ်ငန်းညှိနှိုင်း အစည်းအဝေးအမှတ်စဉ်(၂၄/၂၀၀၉)၊ ဆုံးဖြတ်ချက်အပိုဒ်(၁၅)အရ ကန့်ကွက်ရန်မရှိကြောင်းဆုံးဖြတ်ထားခြင်းတို့ကြောင့် မန္တလေးတိုင်းဒေသကြီးအထွေထွေအုပ်ချုပ်ရေးဦးစီးဌာနမှ ရည်ညွှန်းချက်ပါစာဖြင့် လျှောက်ထားမှုအား အမည်ပြောင်းဂရန် ချထားခွင့်ပြုကြောင်း အမှုတွဲပေးပို့ အကြောင်း ကြားလာပါသည်။

၂။ သို့ဖြစ်ပါ၍လျှောက်ထားသည့်မြေကွက်အားအထက်မြန်မာနိုင်ငံမြေနှင့်အခွန်နည်းဥပဒေပုဒ်မ-၅၁ (ခ)အ လျှောက်ထားသူ - ဦးကိုကိုကြီး၊၉/ကဆန(နိုင်)၀၀၆၈၅၃၊အမည်သို့ ပြောင်းလဲ၍ မူလဂရန်စာချုပ်ပါ သက်တမ် အတိုင်း (၂၂-၁၁-၁၉၉၅) ရက်နေ့မှ (၂၁-၁၁-၂၀၂၅)ရက်နေ့ထိ နှစ်(၃၀) ဂရန်ချထားပေးလိုက်သည်။

၃။ လျှောက်ထားမြေအားဂရန်စည်းမျဉ်းစည်းကမ်းချက်များနှင့်အညီ လိုက်နာအသုံးပြုရမည်။

ခရိုင်အုပ်ချုပ်ရေးမှူး
(ဦးစိုးဝင်း၊ပ/၃၀၄၄)

စာအမှတ်၊ ၄ / ၃၁ - ၁၄ (၃၃၅)/ဦး ၁
ရက် စွဲ၊ ၂၀၁၁ ခုနှစ်၊ မတ်လ ၂၁ ရက်

မူရင်းကို - ဦးကိုကိုကြီး၊၉/ကဆန(နိုင်)၀၀၆၈၅၃၊အဘအမည်- ဦးကြင်ဆွေ၊မင်းရပ်ရပ်ကွက်၊ကျောက်ဆည်မြ
ထံသို့ ဂရန်စာချုပ် မူရင်း(၁)စောင်၊ မြေစာရင်းပုံစံ (၁၀၅) မူရင်း(၁)စောင် တို့နှင့်အတူ ပူးတွဲပေး
ပါသည်။

LAND LEASE AGREEMENT

FOR

BETWEEN

U ko Ko Gyi
9/ Ka Sa Na (Naing) 006853

AND

U Tin Maung Win
12/ Ba Ha Na (Naing) 037849
PARADISO CINEMAS COMPANY LIMITED..

LEASE AGREEMENT FOR LAND

This LEASE AGREEMENT FOR LAND made, entered into and delivered at Yangon on this .... Day of .... Two hundred and ....

BY AND BETWEEN

U Ko Ko Gyi [NRC No. 9/ Ka Sa Na (Naing) 060853] (hereinafter called and referred to as "**the LESSOR**" which expression shall, except where the context requires another and different meaning there from, include its successors, legal representatives and permitted assigns) the **ONE PART**,

AND

PARADISO CINEMAS COMPANY LIMITED

Incorporated under the Myanmar Companies Act as a Myanmar Citizen company situated at No.20 ,Pearl Road, Golden Valley, Bahan Township, Yangon, Myanmar (hereinafter referred to as "**the LESSEE**" which expression herein used shall, unless repugnant to the context or the meaning thereof, be deemed to include, its successors, legal representatives, and permitted assigns) represented for the purpose of this Contract by, U Tin Maung Win [12/Ba Ha Na (Naing) 037849] authorized representative of Company the **OTHER PART;**

WITNESSETH AS FOLLOWS :

LOCATION : Holding No. (81-A) and (69-M), Plot No. (152),Kyint Minn Ton Kwinn , Minn Yatt Ward, Kyaukse Township, Kyaukse District , Mandalay Region, Myanmar described in the map.

WHEREAS the **LESSEE** is desirous of entering into this Lease Agreement for utilizing the lease land of (0.158) acres equivalent to (640) square meter to operate as a Cinema including Office , to build the Single Screen Cinema Building place by the name of Paradiso Cinemas Company Limited at No.20 ,Pearl Road,Golden Valley, Bahan Township, Yangon, Myanmar.

WHEREAS the **LESSOR** is desirous of leasing the land plot as afore-mentioned to the **LESSEE** to enhance public entertainment services , whereby promoting the Foreign Company Joint-Venture with Myanmar Citizen in Myanmar;

WHEREAS the **LESSOR** represents and warrants that it has the legal and beneficial right on the said land;

WHEREAS both the **LESSOR** and the **LESSEE** hereto are legally authorized to enter into this Lease Agreement.

NOW, THEREFORE, THE PARTIES HERETO HEREBY AGREE AS FOLLOWS:

ARTICLE I : LEASE PERIOD

1-01 In consideration of the rent hereinafter reserved and the covenants made by the **LESSEE** hereinafter contained, the **LESSOR** both hereby lease unto the **LESSEE** all that piece of land at Holding No. (81-A) and (69-M), Plot No. (152),Kyint Minn Ton Kwinn , Minn Yatt Ward, Kyaukse Township, Kyaukse District , Mandalay Region, Myanmar , measuring (0.158) acres equivalent to (640) square meter as per map (which shall form an integral part of this Lease Agreement) for a term of 10 (Ten) years only, no extendable by periods from the date of signing this Lease Agreement,

1-02 On expiry of 10 (Ten) years only , no extendable periods of the lease, this lease may be renewed for further periods with the consent of the LESSOR and subject to the approval of the Myanmar Investment Commission (hereinafter called MIC).

ARTICLE II : ANNUAL RENTAL AND PAYMENT TERMS

2-01 The annual rent for the land shall be Kyat 18,600,000 (Kyat Eighteen Million and Six Hundred Thousand Only) calculated at the rate of Kyat 29,063-per square meter per year of leased land area of (640) square meters.

2-02 Payment of annual rent shall be made in advance in the first month of the year of every financial year. The first payment of rent shall be made just in the month of signing this Lease Agreement to the last day of the financial year.

2-03 The rate of rent shall be revised in view of prevailing land lease rates after every five-year period and increase of the rent shall be not be more than 5 % (Five Percent) of the preceding annual rent.

2-04 The rent shall be calculated from the date of signing this Lease Agreement.

ARTICLE III : PLACE OF BUSINESS AND CINEMA BUILDING

3-01 The Place of business extension and cinema building of the LESSEE shall be at Holding No. (81-A) and (69-M), Plot No. (152),Kyint Minn Ton Kwinn , Minn Yatt Ward, Kyaukse Township, Kyaukse District , Mandalay Region, Myanmar.

ARTICLES IV : EFFECTIVE DATE OF THE LEASE

4-01 The effective date of this Lease Agreement shall be the date on which this Lease Agreement is signed by both the **LESSOR** and the **LESSEE**.

4-02 The period of the lease shall be initially 10 (Ten) years only, no extendable mutual agreement. The lease period shall be counted from the date of signing of this Lease Agreement,

ARTICLE V : LESSEE'S OBLIGATIONS

5-01 The **LESSEE** hereby covenants with the **LESSOR** for the following:

5-01(1) To pay the said rent on the days and in the manner hereinbefore appointed for payment thereof and to pay for all the charges to be collected by respective authorities with respect to any services provided,

5-01(2) Not to sub-lease, assign or transfer the whole or any part of the leasehold interest hereby created, concerning the leased premises or any part thereof, without the consent of the **LESSOR** and the approval of the MIC,

5-01(3) To utilize the leased land for the purpose of operating as office in the name of Paradiso Cinemas Company Limited and thereafter to build the office building and other ancillary buildings and warehouse,

5-01(4) To ensure that all activities and operations on the premises or any part thereof including the said property under lease and other related facilities, are in conformity with the laws, regulations and directives of the Republic of the Union of Myanmar,

5-01(5) To take the necessary actions to protect the environment around the work-site, to control pollution of air, water and land, not to cause any environmental degradation, taking necessary measures in order to make environmental protection and other treatment procedures to keep the worksite environmentally friendly, and

5-01 (6) To surrender the lease within 3 (Three) months of advance notice served to the **LESSOR** and take away or dispose of all moveable properties without affecting the **LESSOR's** right to claim for the rent up to the date of complete evacuation and damages caused to the land , in the event of termination.

ARTICLE VI : LESSOR'S OBLIGATIONS

6-01 The **LESSEE** paying the rent hereinbefore mentioned and performing and observing the covenants hereinbefore contained, the **LESSOR** hereby covenants with the **LESSEE** for the following:

6-01(1) The **LESSOR** shall pay all land revenues and related chargeable management fees imposed on the leased land.

6-01(2) The **LESSOR** is to assist in getting sufficient electricity power supply, required IDD telephones, fax lines and telex lines ,and

6-01(3) The **LESSOR** is responsible to assist in getting the requisite licenses and permits from relevant authorities in Myanmar.

6-02 The **LESSEE** may peacefully and quietly hold the leased premises during the term of the Lease Agreement without any interruption or disturbance of whatsoever nature by the **LESSOR** or any person lawfully claiming to represent the **LESSOR**.

ARTICLE VII : GOVERNING LAW & JURISDICTION

7-01 "This Lease Agreement shall be read, construed, interpreted and governed, in all respects, by the laws of the Republic of the Union of Myanmar and the parties hereto hereby submit to the jurisdiction of the relevant court of Myanmar and all courts competent to hear appeals there from.

ARTICLE VIII : WARRANTY AND REPRESENTATION

8-01 Each party represents and warrants to the other that it is a legal person duly authorized under the relevant laws and has the right, power, sound financial standing and authority to enter into this Lease Agreement.

ARTICLE IX : TERMINATION

9-01 This Lease Agreement may be terminated through the service of 90 (Ninety) days' notice by either party hereto, upon occurrence of any of the following events, subject to the approval of the Myanmar Investment Commission-

9-01(1) substantial and continuous losses sustained by the business operations,

9-01(2) breach of any conditions of this Lease Agreement by either party, without rectification within 90 (Ninety) days from written notification of the other party, and

9-01(3) force majeure event persisting for more than six months from the occurrence thereof,

9-02 This Lease Agreement may be terminated, before the expiry of the term of the Lease, by mutual consent in writing, after a service of 90 (Ninety) days' notice of the intention of such termination of the one party to the other.

9-03 This Lease Agreement may also be terminated by the **LESSEE**, in the event that a natural disaster or any destruction or loss caused by force majeure occurs. Notice of intention to terminate shall be given in writing to the **LESSOR**, at least six months 'in advance. The **LESSEE** reserves its right under this Lease Agreement to reconstruct the damaged property at its own cost and continue its operations.

9-04 Termination shall be effective, only after the approval of the Myanmar Investment Commission.

ARTICLE X : RETRANSFER OF LEASED PROPERTY

10-01 During the period of 10 (Ten) years only, no extendable periods of the leasehold of the leased land, the **LESSEE** shall undertake normal maintenance and due care of the leased property. The **LESSEE** shall with the prior written consent of **LESSOR** construct

additional buildings or extension of buildings at the factory premises after initial joint-venture business.

10-02 At the expiry of the Lease period, the **LESSEE** shall transfer the leased land and immovable properties on it to the **LESSOR** within 3 (three) months in good condition, ground damages having been refilled and repaired.

10-03 The **LESSEE** shall have the right to take re-possession of all movable properties which shall be removed at its own costs and or disposed of within 3 (three) months, not affecting the **LESSOR** right to claim for the rent up to the date of complete evacuation and damages caused to the leased land by the **LESSEE**.

10-04 If "the **LESSEE**" wishes to manage and operate the factory after termination of this Contract a new contract of management under new terms and conditions may be negotiated and concluded within six months before the expiry of this Contract.

10-05 Such amendments are subject to the approval of the Myanmar Investment Commission.

ARTICLE XI : ARBITRATION

11-01 In the event of any dispute arising between the parties to this Lease Agreement, which can not be settled amicably, such dispute shall be settled in the Republic of the Union of Myanmar by way of Arbitration, through two Arbitrators, each one of whom shall be appointed by the **LESSOR** and the **LESSEE** respectively. Should the Arbitrators fail to reach an agreement, the dispute shall be referred to an Umpire nominated by the Arbitrators. The decision of the Arbitrators or the Umpire shall be binding upon both parties. The arbitration proceedings shall, in all respects, conform to the Arbitration Law, 2016 of Myanmar.

(Arbitration Law, 2016 of Myanmar) or any then existing statutory modifications thereof.

11-02 Arbitration fees shall be borne by the losing party.

11-03 The venue of arbitration shall be in Yangon, Myanmar.

ARTICLE XII : FORCE MAJEURE

12-01 If either party is temporarily rendered unable wholly or partly by force majeure to perform its obligations or accept the performance of the other party under this Lease Agreement, the affected party shall give notice to the other party within 14 (fourteen) days after the occurrence of the cause relied upon, giving full particulars i n writing of such force majeure. The duties of such party as affected by some force majeure shall, with the approval of the other party, be suspended during the continuance of the disability so caused, but for no longer period than reasonable; and such cause shall, as far as possible, be removed with all reasonable dispatch. Neither party shall be responsible for any delay caused by force majeure.

12-02 The term," force majeure " as applied herein shall mean Acts of God, restraints of a Government, strikes, industrial disturbances, wars, blockades, insurrections, riots, epidemics, civil disturbances, explosions, fires, floods, earth quakes, storms and other causes similar to the conditions as enumerated herein which are beyond the control of either party and which, by the exercise of due care and diligence, either party is unable to overcome.

ARTICLE XIII : ASSIGNMENTS

13-01 The LESSEE has the right to assign, or transfer its interest in the Paradiso Cinemas Company Limited to any Company or individual, local or foreign, with the consent of and on terms agreed by the **LESSOR**, subject to the existing laws of the Republic of Union of Myanmar and the approval of the Myanmar Investment Commission.

ARTICLE XIV : MINERAL RESOURCES AND TREASURES

14-01 Mineral resources, treasures, gems and other natural resources, discovered unexpectedly from, in or under the leased land during the term of this Lease Agreement, shall be the property of the Government and the Government shall be at liberty to excavate the aforesaid finds at anytime, in accordance with laws, rules and regulations of the Republic of the Union of Myanmar.

ARTICLE XV : NOTICE

15-01 Any notice or other communication required to be given or sent hereunder shall be in English Language and be left or sent by prepaid registered post (airmail, if overseas) or telex or facsimile transmission or international courier to the party concerned at its address given underneath, or such other address as the party concerned shall have notified in concurrence with this clause to the other party.

LESSOR : Name : U Ko Ko Gyi

NRC No. 9/ Ka Sa Na (Naing)006853

LESSEE : Name U Tin Maung Win

12/Ba Ha Na (Naing) 037849

No.20, Pal Road, Shwe Taung Kyar Ward, Bahan Township, Yangon

Authorized Representative of Paradiso Cinemas Company Limited

ARTICLE XVI : LANGUAGE

16-01 This Agreement shall be written in English.

IN WITNESS WHEREOF THE PARTIES hereto have set their respective hands and affixed their seals hereunder on the ( ) Day, the Month and the Year first above written.

LESSOR

U Ko Ko Gyi

NRC No. 9/ Ka Sa Na (Naing) 006853

LESSEE

U Tin Maung Win

12/Ba Ha Na (Naing) 037849

For and on behalf of

Paradiso Cinemas Company Limited

WITNESSES :

In the presence of :

(1)

Name ....


Designation ....

(2)

Name ....

Designation ....



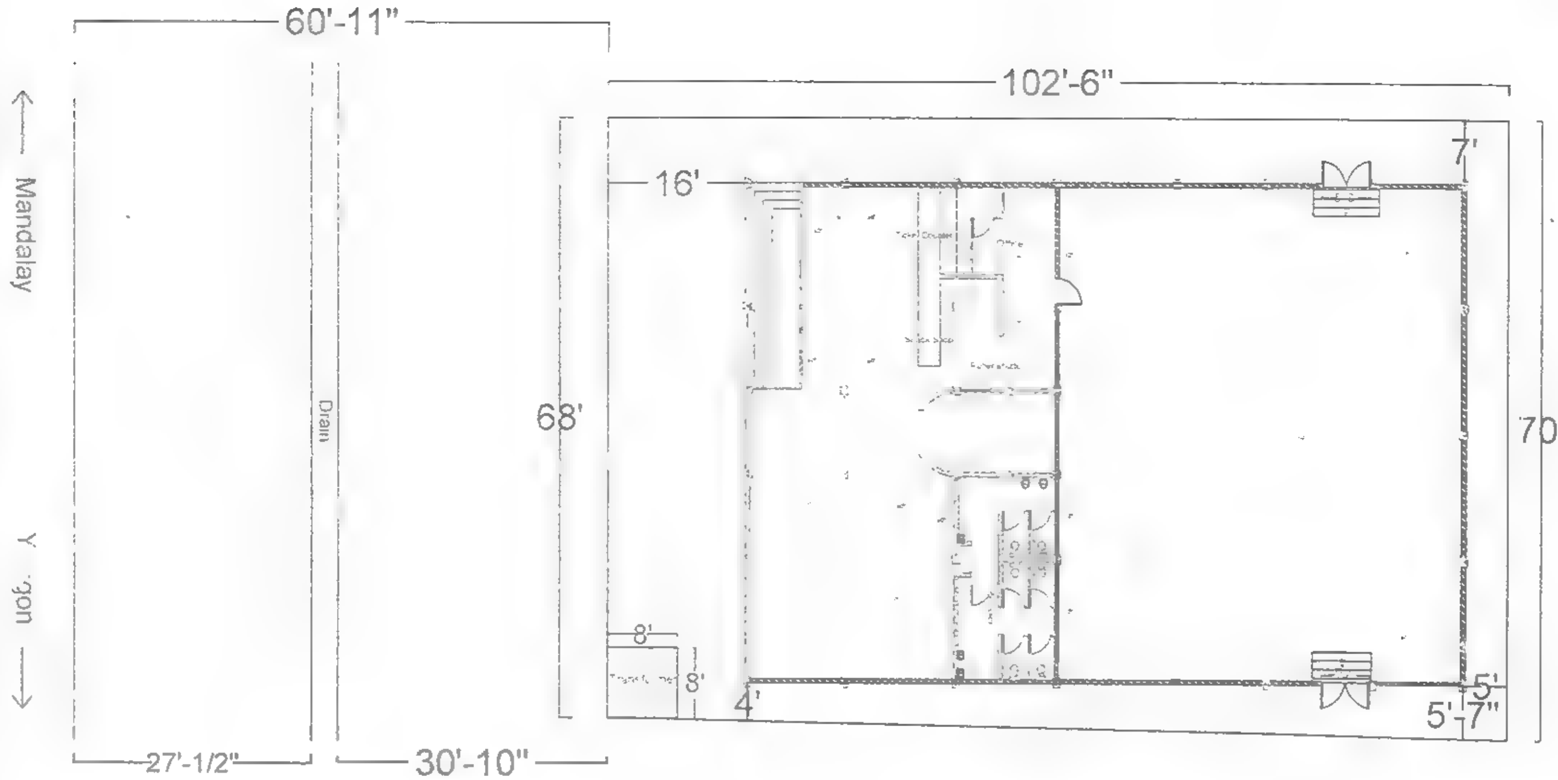

Kyauk Se Layout & Location

မန္တလေးတိုင်းဒေသကြီး၊ ကျောက်ဆည်ခရိုင်၊ ကျောက်ဆည်မြို့နယ်၊ မင်းရပ် ရပ်ကွက်၊

ကွင်းအမှတ်(၁၅၂)၊ ကြက်မင်းတွန်ကွင်း၊ ဦးပိုင်အမှတ် ၁၀(က)နှင့် ၆၉(၃)

	PARADISO CINEMA PROJECT(KYAUK SE)		
	BLOCK NO.		
	LOT NO.		
SUBJECT	LAYOUT & LOCATION PLAN		
SCALE:		SHEET NO 01	
DATE:			
SUBMITTED BY			

ကျောက်ဆည်ရုပ်ရှင်ရုံအရှေ့ Car Parking Area တွင်ထားရှိနိုင်မည့်ကား၊ ဆိုင်ကယ်၊ စက်ဘီး အရေအတွက်များမှာအောက်ပါအတိုင်းဖြစ်ပါသည်။


	ကား	ဆိုင်ကယ်	စက်ဘီး
ရုပ်ရှင်ရုံ အရှေ့ Car Parking Area	10	56	50

PARADISO CINEMAS COMPANY LIMITED

KYAUKSE CINEMAS PROJECT

DETAIL DRAWING LIST

Paradiso Cinemas Company Limited ၏ ရုပ်ရှင်ရုံ (၁၀၀) စီမံကိန်းတွင် တည်ဆောက်မည့် ရုပ်ရှင်ရုံ နမူနာပုံစံ

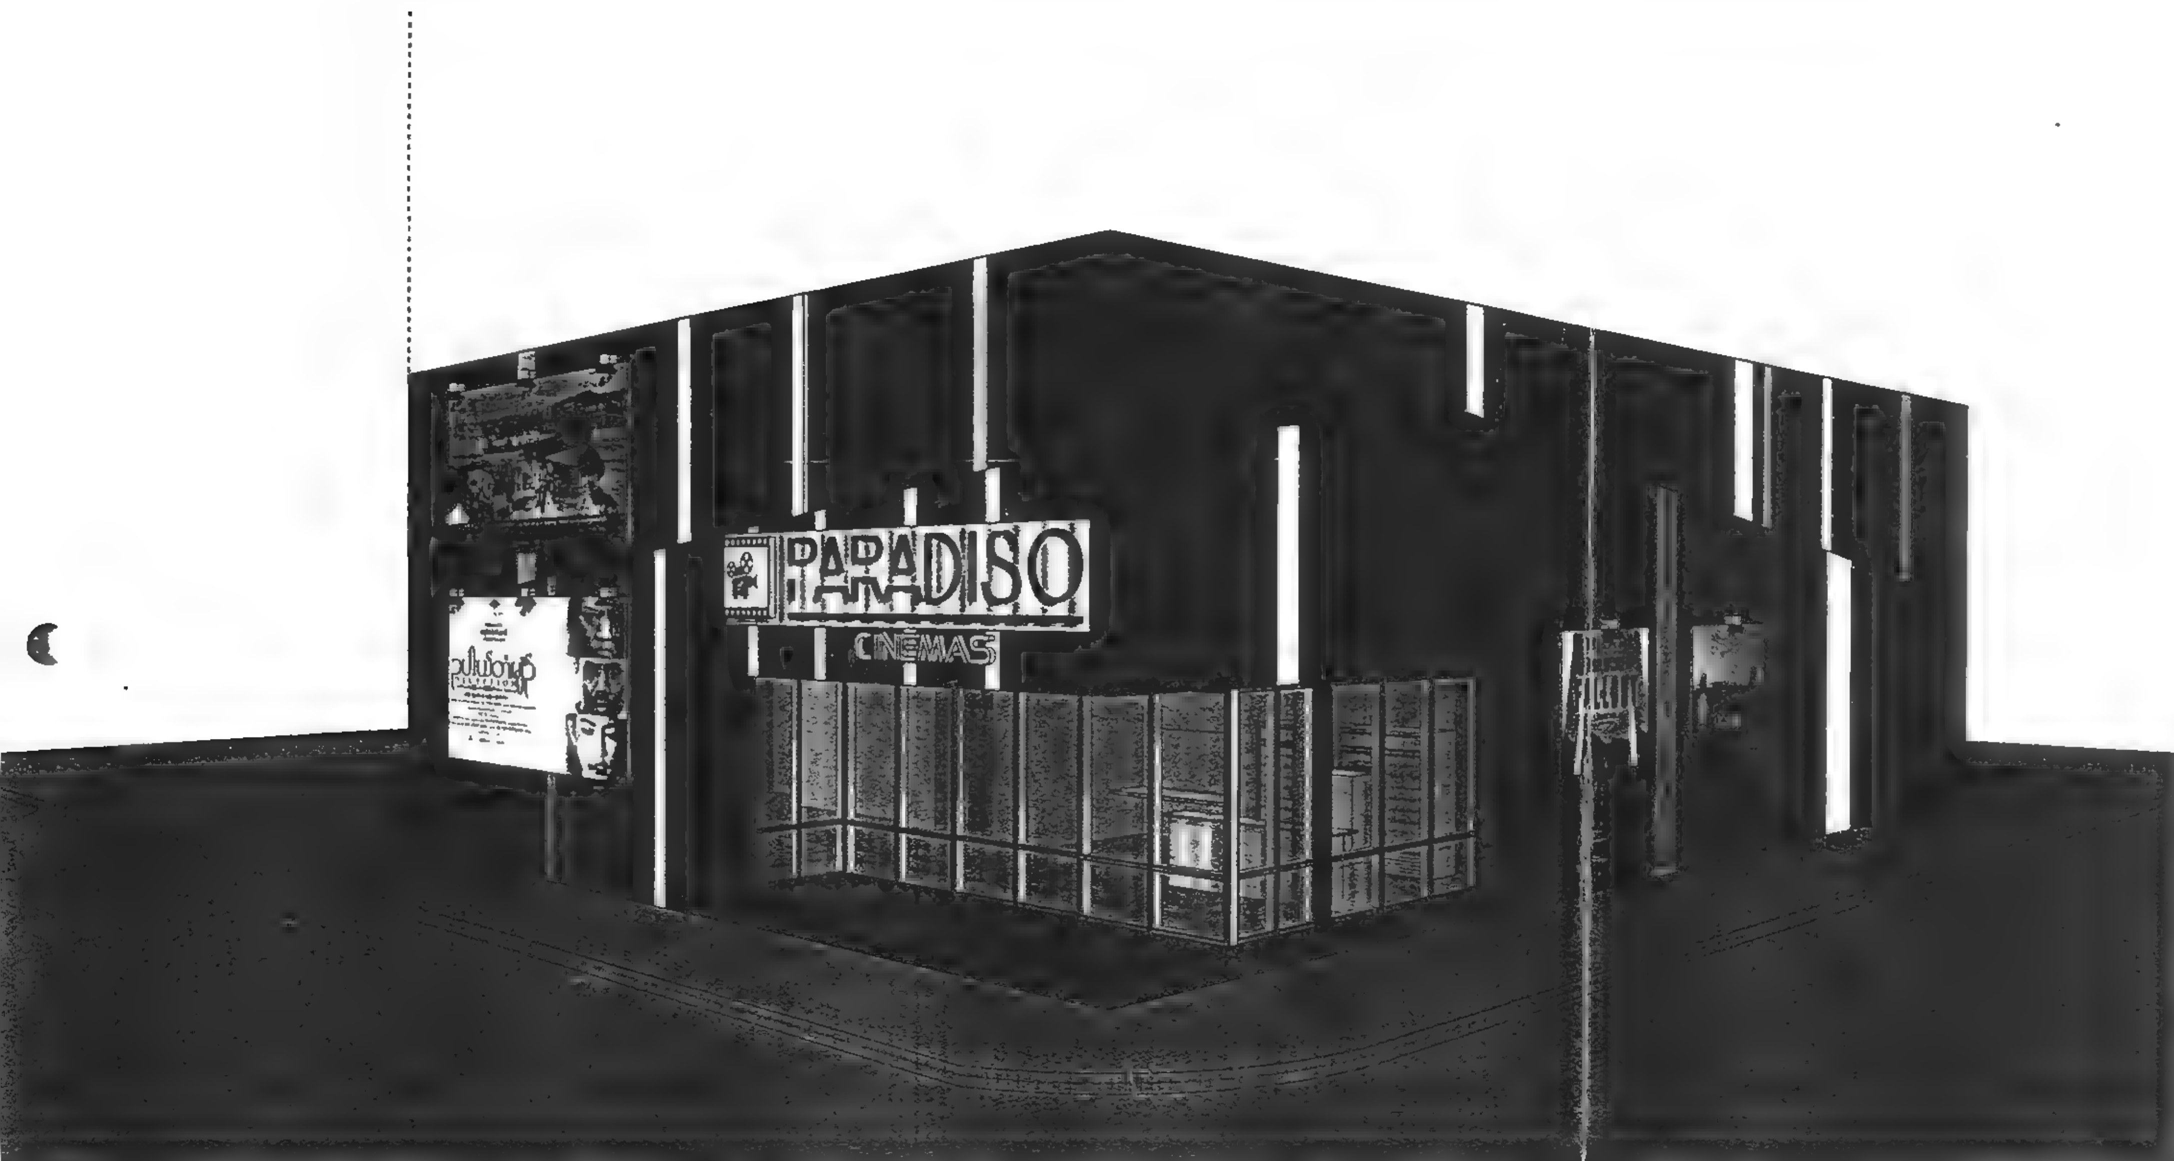


Architectural Design

Perspective



Paradiso Cinema
Myanmar


Lobby Perspectives

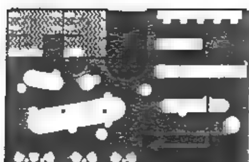

Looking From Entrance towards Concession and Box Office Area




Lobby Perspectives

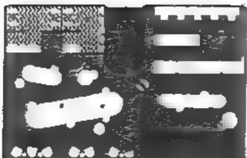


Looking From Entrance towards Waiting Area



Restroom Perspectives

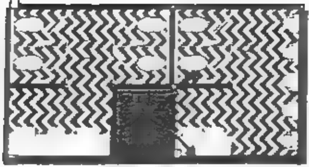


Looking From Restroom door towards Male Restroom

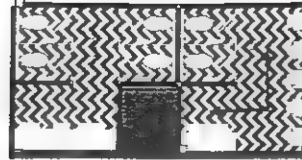


Looking From Inside Male Restroom towards Toilet Area

Cinema Hall Perspectives

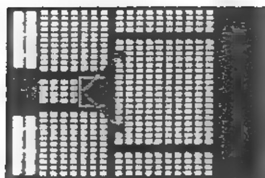


Looking From Entrance towards Cinema Hall (Before Movie)

Cinema Hall Perspectives

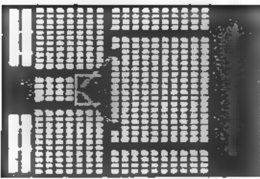

Looking From Entrance towards Cinema Hall (During Movie)

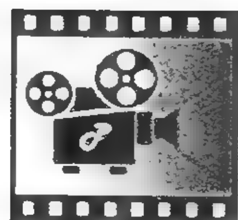

PARADISO

CINEMAS

DRAWING LIST

SHEET NO.	DESCRIPTION	SCALE
00	DRAWING LIST	Not To Scale
01	KYAUKSE CINEMA LAYOUT PLAN	See Drawing
02	GROUND FLOOR PLAN	See Drawing
03	SEAT PLAN	See Drawing
04	STEP FLOOR SECTION	See Drawing
05	STEP FLOOR SECTION FRAME DETAIL	See Drawing
06	FOOTING PLAN	See Drawing
07	RETAINING WALL PLAN	See Drawing
08	COLUMN & PLINTH BEAM PLAN	See Drawing
09	FOOTING & DETAIL	See Drawing
10	CROSS SECTION DETAIL	See Drawing
11	FLOOR CROSS SECTION	See Drawing
12	FRONT VIEW	See Drawing
13	LEFT SIDE ELEVATION	See Drawing
14	RIGHT SIDE ELEVATION	See Drawing
15	BACK VIEW	See Drawing
16	FRONT VIEW DETAIL	See Drawing
17	LEFT SIDE ELEVATION DETAIL	See Drawing
18	RIGHT SIDE ELEVATION	See Drawing
19	BACK VIEW DETAIL	See Drawing
20	FRONT VIEW (COLUMN & TIE BEAM)	See Drawing
21	BACK VIEW (COLUMN & TIE BEAM)	See Drawing
22	STEP FLOOR MAIN BEAM & COLUMN DETAIL-1	See Drawing
23	STEP FLOOR MAIN BEAM & COLUMN DETAIL-2	See Drawing
24	STEP FLOOR MAIN BEAM & COLUMN DETAIL-3	See Drawing
25	RIGHT SIDE (COLUMN & TIE)	See Drawing
26	LEFT SIDE (COLUMN & TIE)	See Drawing
27	DETAIL OF BASE PLATE -1	See Drawing
28	DETAIL OF BASE PLATE -2	See Drawing
29	RAFTER TIE BEAM	See Drawing
30	DETAIL OF TIE BEAM	See Drawing
31	DETAIL OF TIE BEAM	See Drawing
32	DETAIL OF END PLATE	See Drawing
33	DETAIL OF HAUNCH PLATE	See Drawing
34	ROOF PLAN	See Drawing
35	PLAN FOR ROOFING FRAME	See Drawing
36	STEP FLOOR STEEL FRAME PLAN	See Drawing
37	GENERATOR BASE	See Drawing
38	GROUND TANK	See Drawing



PARADISO
CINEMAS

	PARADISO CINEMA PROJECT
	BLOCK NO.
	LOT NO.
	KYAUKSE TOWNSHIP
SUBJECT	DRAWING LIST
SCALE:	SHEET NO.00
DATE:	
PE (CONSTRUCTION)	
P.E (STRUCTURE)	
SLA	

SEAT PLAN

PARADISO CINEMAS	
	PARADISO CINEMA PROJECT
	BLOCK NO.
	LOT NO.
	KYAUKSE TOWNSHIP
SUBJECT	SEAT PLAN
SCALE:	SHEET NO.03
DATE:	
PE (CONSTRUCTION)	
P.E (STRUCTURE)	
SLA	

ရုပ်ရှင်ရုံ (၁၀၀) လုပ်ငန်း စီမံကိန်း

1000 kyats	=	52 seats
1500 kyats	=	156 seats
2000 kyats	=	218 seats
5000 kyats	=	20 seats
		446 seats

70'

Apron

102'-6"

Apron

Apron

Apron

16'

8'

8'

68'

30'-10"

60'-11"

Drain

27'-1/2"

← Mandalay

Yangon →

Kyauk Se Layout

PARADISO CINEMAS

	PARADISO CINEMA PROJECT
	BLOCK NO.
	LOT NO.
	KYAUKSE TOWNSHIP
SUBJECT	LAYOUT PLAN
SCALE:	SHEET NO.01
DATE:	
PE (CONSTRUCTION)	
P.E (STRUCTURE)	
SLA	

PARADISO CINEMAS

4-1/2" BRICK WALL 1' HIGHT PLASTERING BOTH SIDE

4-1/2" BRICK WALL 1' HIGHT PLASTERING BOTH SIDE

Apron

Ticket Counter

Office

Snack Shop

Apron

4-1/2" BRICK WALL 6' HIGHT PLASTERING ONE SIDE ONLY

GEN

LADY

4-1/2" BRICK WALL 1' HIGHT PLASTERING BOTH SIDE

COMPOSITE WALL

Apron

12'X6' SEPTIC TANK

Apron

4-1/2" BRICK WALL 1' HIGHT PLASTERING BOTH SIDE

4-1/2" BRICK WALL 3'6" HIGHT PLASTERING BOTH SIDE

4-1/2" BRICK WALL 1' HIGHT PLASTERING BOTH SIDE

GENERATOR BASE

56'-6" 14' 9'-6" 9'-6" 9'-6" 14'

14' 14'-3" 14'-3" 14'

11' 12'-9" 11'-6" 13'-9" 10'-3" 12' 10'-3" 4'

81'-6"

GROUND FLOOR PLAN

	PARADISO CINEMA PROJECT
	BLOCK NO.
	LOT NO.
	KYAUKSE TOWNSHIP
SUBJECT	GROUND FLOOR PLAN
SCALE:	SHEET NO.02
DATE:	
PE (CONSTRUCTION)	
P.E (STRUCTURE)	
SLA	

PARADISO CINEMAS

14'
9'-6"
56'-6" 9'-6"
9'-6"
14'


5'-6"
-6" -6" -6"
PASSAGE WAY 2'-11"
PASSAGE WAY
3'-10" 2'-11" PASSAGE WAY
5"
MACHINE ROOM
6'
4'-9"
PASSAGE WAY 2'-7"
2'
12'-11"
40'
1'-1"
458 nos
PASSAGE WAY 2'-11" 3'-2"
4'
-6" -6" -6"
5'-6"
14'
14'-3"
14'-3"
14'

11' 12'-9" 11'-6" 13'-9" 10'-3" 12' 10'-3"
81'-6"

SEAT PLAN


	PARADISO CINEMA PROJECT
	BLOCK NO.
	LOT NO.
	KYAUKSE TOWNSHIP
SUBJECT	SEAT PLAN
SCALE:	SHEET NO.03
DATE:	
PE (CONSTRUCTION)	
P.E (STRUCTURE)	
SLA	



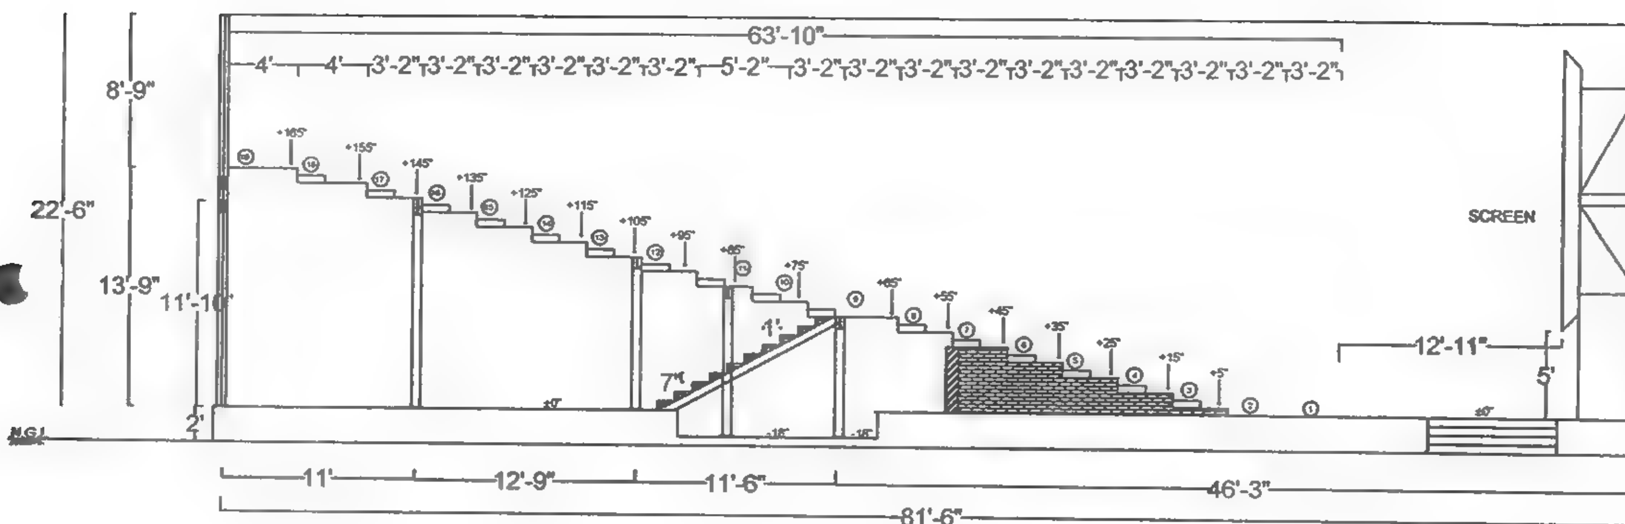

STEP FLOOR SECTION

	PARADISO CINEMA PROJECT
	BLOCK NO.
	LOT NO.
	KYAUKSE TOWNSHIP
SUBJECT	STEP FLOOR SECTION
SCALE:	SHEET NO.04
DATE:	
PE (CONSTRUCTION)	
P.E (STRUCTURE)	
SLA	

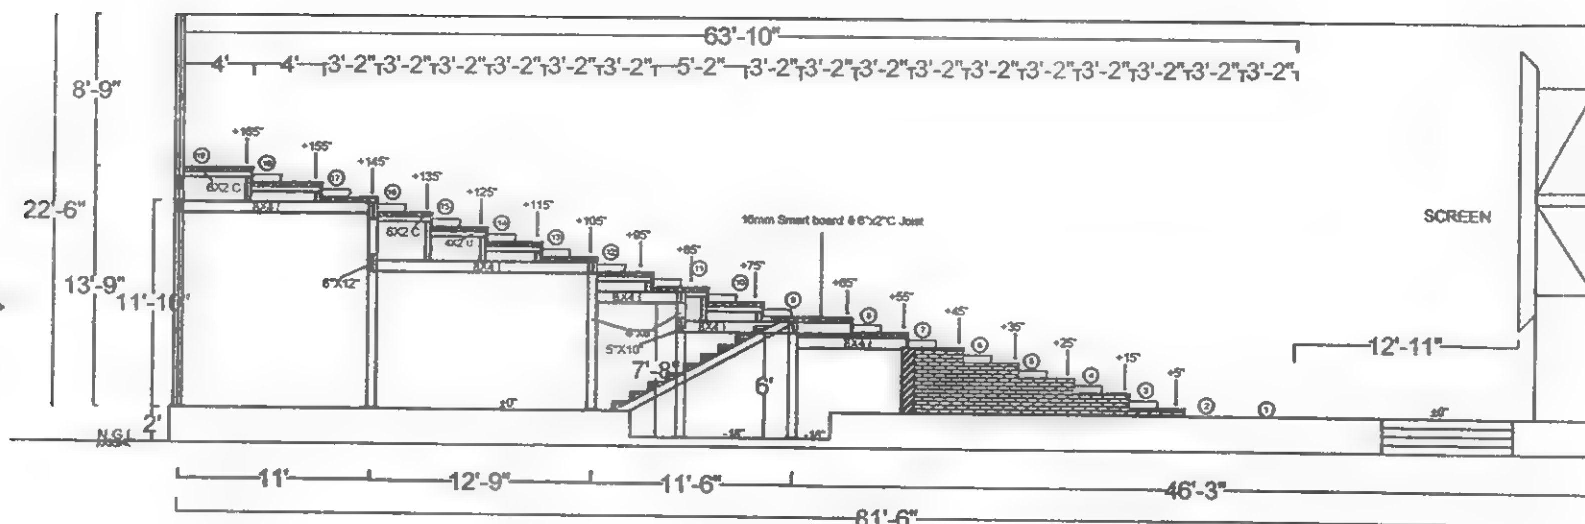

STEP FLOOR SECTION FRAME DETAIL



PARADISO CINEMA PROJECT

BLOCK NO.

LOT NO.

KYAUKSE TOWNSHIP

SUBJECT: STEP FLOOR SECTION FRAME DETAIL

SCALE:

DATE:

SHEET NO.05

PE (CONSTRUCTION)

P.E (STRUCTURE)

SLA

81'-6"

11' | 12'-9" | 11'-6" | 13'-9" | 10'-3" | 12' | 10'-3"

56'-6" | 14' | 9'-6" | 9'-6" | 9'-6" | 14'

14' | 14'-3" | 14'-3" | 14'

F1 F2

A B C C1 D E F

8 7 6 5 4 3 2 1

FOOTING PLAN

ISOLATED FOOTING REBAR SCHEDULE

TYPE	SIZE			TOP REINFORCEMENT		BOTTOM REINFORCEMENT		REMARK
	WIDTH	LENGTH	THICKNESS	SHORT DIR;	LONG DIR;	SHORT DIR;	LONG DIR;	
F1	6'	4'	9"	12mm@6"C/C	12mm@6"C/C	12mm@6"C/C	12mm@6"C/C	ISOLATED FOOTING
F2	4'	4'	9"	12mm@6"C/C	12mm@6"C/C	12mm@6"C/C	12mm@6"C/C	ISOLATED FOOTING



PARADISO
CINEMAS

PARADISO CINEMA PROJECT

BLOCK NO.

LOT NO.

KYAUKSE TOWNSHIP

SUBJECT: FOOTING PLAN

SCALE:

DATE:

SHEET NO.06

PE (CONSTRUCTION)

P.E (STRUCTURE)

SLA



RETAINING WALL PLAN

	PARADISO CINEMA PROJECT
	BLOCK NO.
	LOT NO.
	KYAUKSE TOWNSHIP
SUBJECT	RETAINING WALL PLAN
SCALE:	SHEET NO.07
DATE:	
PE (CONSTRUCTION)	
P.E (STRUCTURE)	
SLA	



81'-6"
11' | 12'-9" | 11'-6" | 13'-9" | 10'-3" | 12' | 10'-3"

14' | 9'-6" | 9'-6" | 9'-6" | 14' | 56'-6"

14' | 14'-3" | 14'-3" | 14'

C-1 | C-2 | PB-1 | PB-2

A | B | C | C-1 | D | E | F

8 | 7 | 6 | 5 | 4 | 3 | 2 | 1

COLUMN & PLINTH BEAM PLAN

	PARADISO CINEMA PROJECT
BLOCK NO.	
LOT NO.	
	KYAUKSE TOWNSHIP
SUBJECT	COLUMN & PLINTH BEAM PLAN
SCALE:	SHEET NO.08
DATE:	
PE (CONSTRUCTION)	
P.E (STRUCTURE)	
SLA	

PARADISO CINEMAS

9" x 16" PB-1
9" x 12" PB-2
10mm @ 6" c/c
N.G. L
2'
12" x 12" C-2
16mmØ Main Bar
4'
1:2:4 R.C.C Ø12mmØ @ 6" c/c M.S Grill
3" thk, 1:3:6 Lean concrete
6" thk; sand filling
4'

CROSS SECTION DETAIL OF -F2

4'
12mmØ @ 6" c/c M.S Grill
4'

PLAN-F-2

9" x 16" PB-1
9" x 12" PB-2
10mm @ 6" c/c
N.G. L
2'
16mmØ Main Bar
14" x 14" C-1
4'
1:2:4 R.C.C Ø12mmØ @ 6" c/c M.S Grill
3" thk, 1:3:6 Lean Concrete
6" thk; sand filling
6'

CROSS SECTION DETAIL OF -F1

6'
12mmØ @ 6" c/c M.S Grill
4'

PLAN-F-1

Plinth level
6" thk, 1:3:6 Concrete Floor
N.G. L
2'
9" thk, retaining wall
3'-3"
6" thk, 1:3:6 concrete
6" thk; sand filling
3'

Section Of Retaining Wall

4-16mmØ Main Bar
6.5mmØ Stirrup @ 6" c/c

CROSS SECTION PB-2

5-16mmØ Main Bar
10mmØ Stirrup @ 6" c/c

CROSS SECTION PB-1

1'-2"
8-16mmØ Main Bar
10mmØ Stirrup @ 6" c/c
1'-2"

CROSS SECTION C-1

1'
8-16mmØ Main Bar
10mmØ Stirrup @ 6" c/c
1'

CROSS SECTION C-2

	PARADISO CINEMA PROJECT	
	BLOCK NO.	
	LOT NO.	
	KYAUKSE TOWNSHIP	
SUBJECT	FOOTING & DETAIL	
SCALE:		SHEET NO.09
DATE:		
PE (CONSTRUCTION)		
P.E (STRUCTURE)		
SLA		

6

5

11'-6"

9" x 12" PB-2

±0"

±0"

F

N.G. L

10mm@6" c/c

16mmØ Main Bar

14" x14" C-1

4'

1:2:4R.C.C ɇ 12mmØ @ 6" c/c
M.S Grill

3" thk;1:3:6 Lean concrete

6" thk; sand filling

9"

6'

6'

CROSS SECTION DETAIL OF COLUMN & BEAM


PLINTH BEAM REBAR SCHEDULE

TYPE	PLINTH LEVEL	SIZE		MAIN BAR		STIRRUP		
		B(in)	D(in)	Dia(mm)	No	Dia(mm)	Spacing	set
PB-1	PLINTH LEVEL	9	18	16	6	10	6	1
PB-2	PLINTH LEVEL	9	12	16	4	6.5	6	1




PARADISO
CINEMAS

	PARADISO CINEMA PROJECT
BLOCK NO.	
LOT NO.	
	KYAUKSE TOWNSHIP
SUBJECT	CROSS SECTION DETAIL
SCALE:	
DATE:	
SHEET NO.10	
PE (CONSTRUCTION)	
P.E (STRUCTURE)	
SLA	

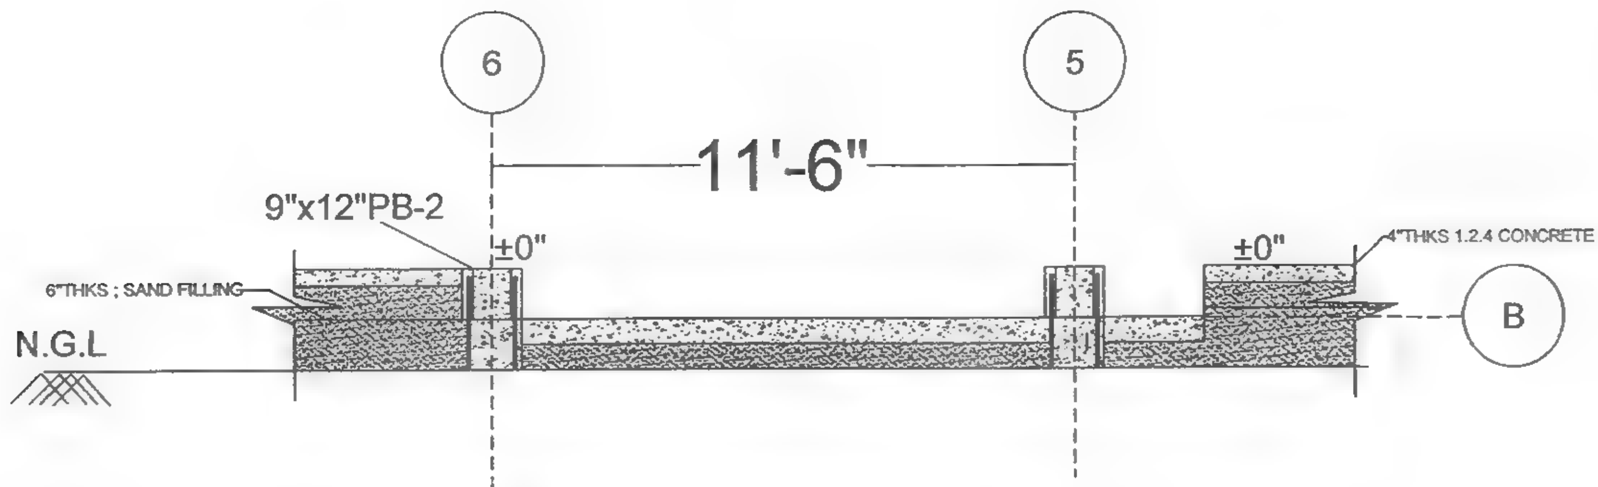

CROSS SECTION DETAIL OF - GRID 6 TO 5
AND GRID B (F-F)

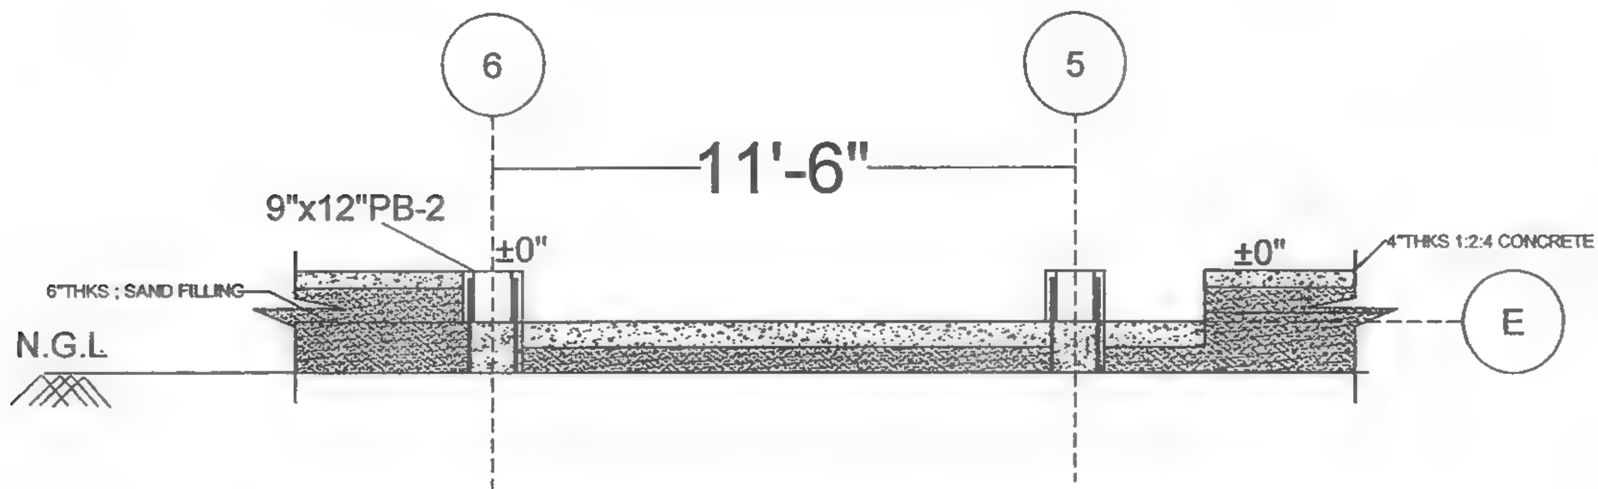

CROSS SECTION DETAIL OF - GRID 6 TO 5
AND GRID E (F-F)



PARADISO
CINEMAS

	PARADISO CINEMA PROJECT		
	BLOCK NO.		
	LOT NO.		
	KYAUKSE TOWNSHIP		
SUBJECT	FLOOR CROSS SECTION		
SCALE:		SHEET NO.11	
DATE:			
PE (CONSTRUCTION)			
P.E (STRUCTURE)			
SLA			


48'-10"
11'-10"
9'-6"
4'-2"
6"
19'
PARADISO
CINEMAS
POSTER BOARD
POSTER BOARD
11'
2'-8"
15'-6"
2'
60'-8"

FRONT VIEW



PARADISO
CINEMAS

	PARADISO CINEMA PROJECT		
	BLOCK NO.		
	LOT NO.		
	KYAUKSE TOWNSHIP		
SUBJECT	FRONT VIEW		
SCALE:		SHEET NO.12	
DATE:			
PE (CONSTRUCTION)			
P.E (STRUCTURE)			
SLA			

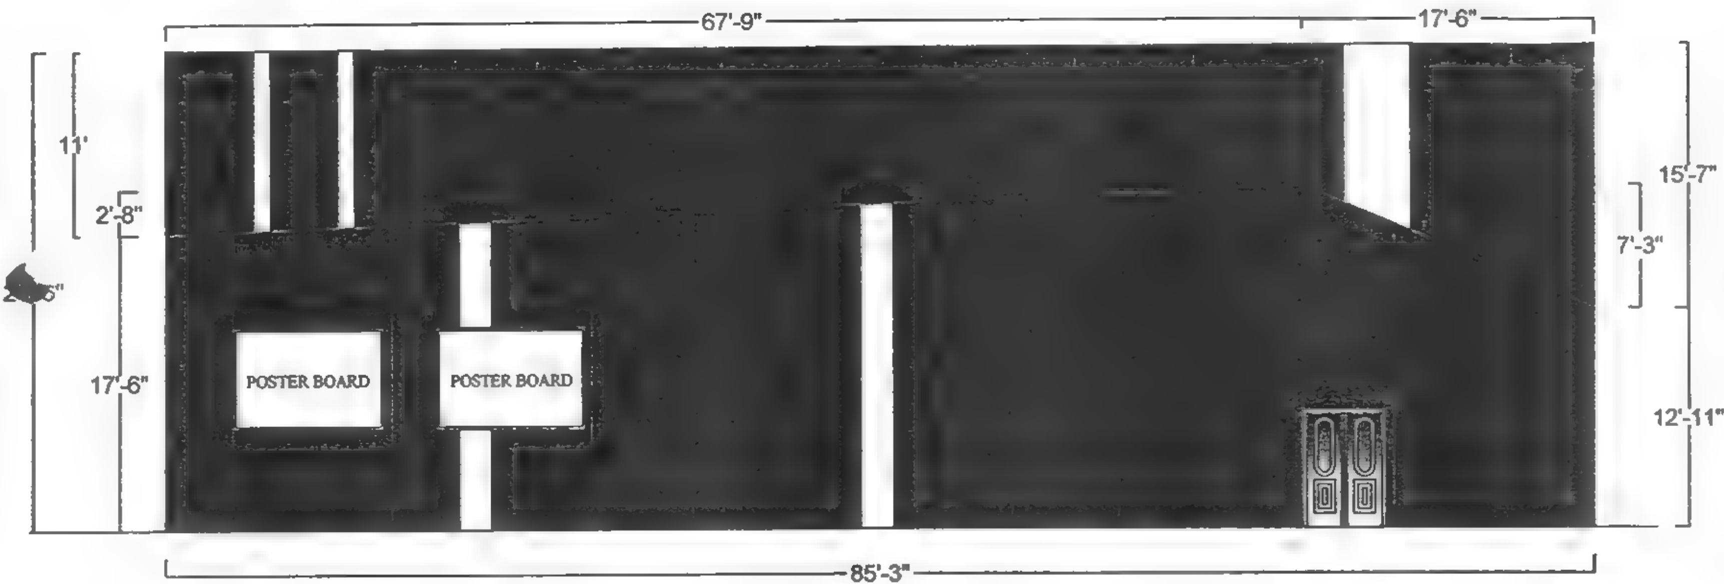


RIGHT SIDE ELEVATION



PARADISO
CINEMAS

	PARADISO CINEMA PROJECT
	BLOCK NO.
	LOT NO.
	KYAUKSE TOWNSHIP
SUBJECT	RIGHT SIDE ELEVATION
SCALE:	SHEET NO.13
DATE:	
PE (CONSTRUCTION)	
P.E (STRUCTURE)	
SLA	



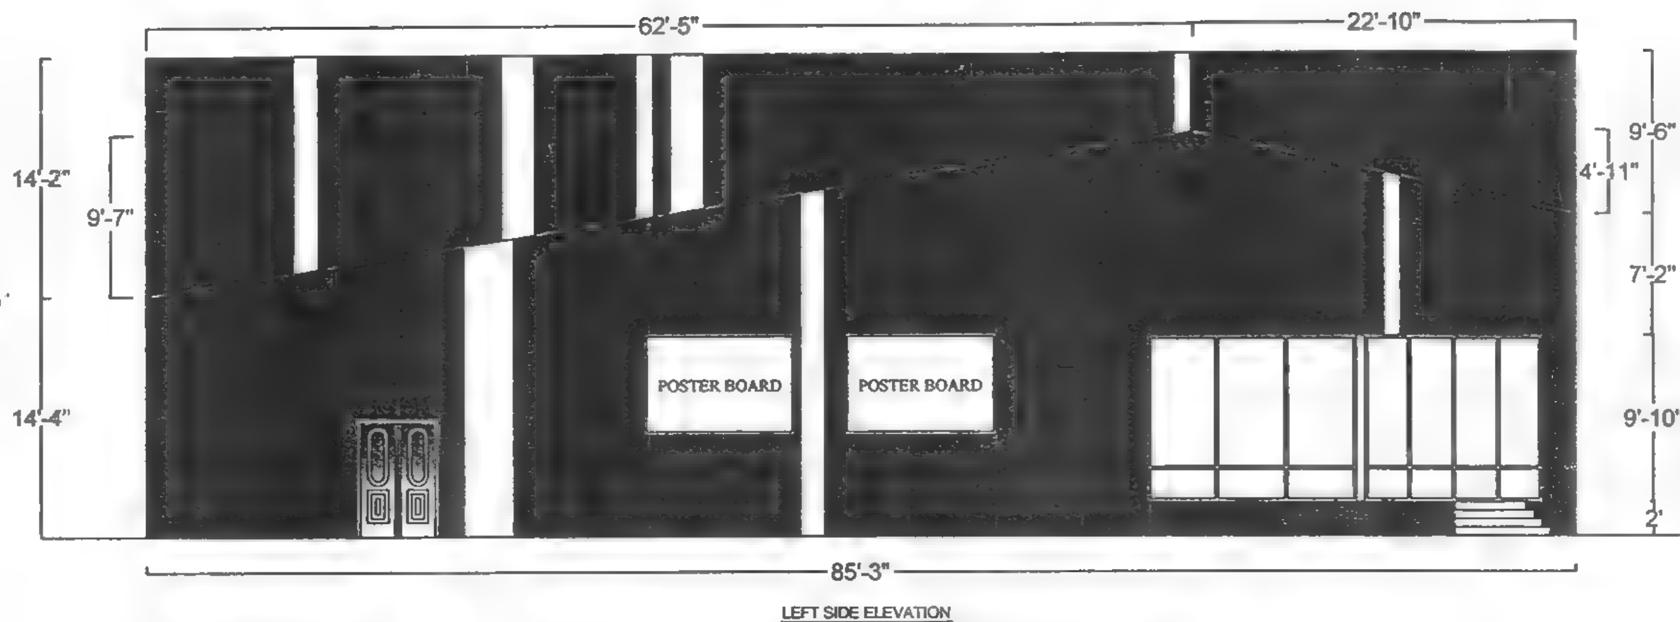


LEFT SIDE ELEVATION

	PARADISO CINEMA PROJECT		
	BLOCK NO.		
	LOT NO.		
	KYAUKSE TOWNSHIP		
SUBJECT	LEFT SIDE ELEVATION		
SCALE:		SHEET NO.14	
DATE:			
PE (CONSTRUCTION)			
P.E (STRUCTURE)			
SLA			



PARADISO
CINEMAS

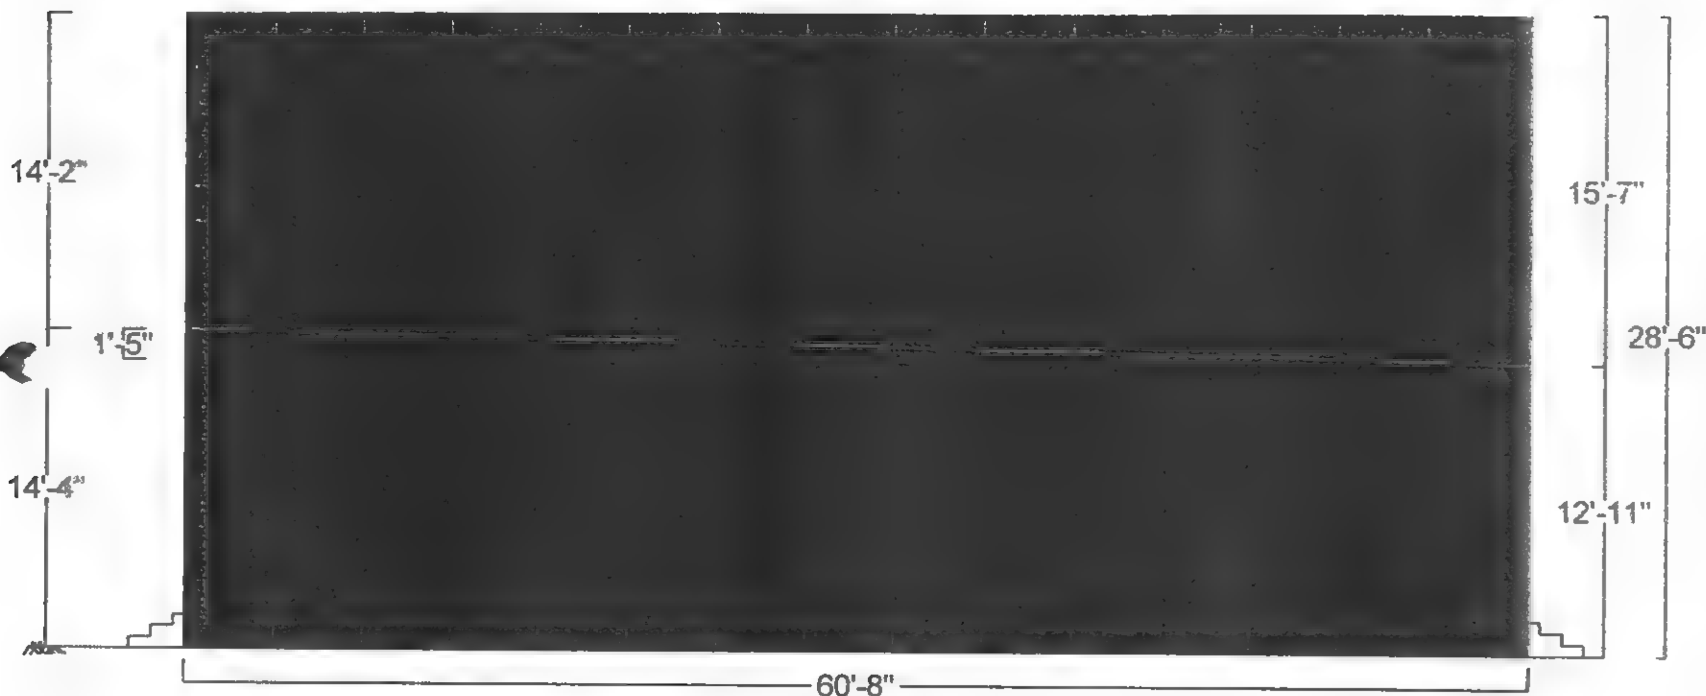

BACK VIEW

	PARADISO CINEMA PROJECT		
	BLOCK NO.		
	LOT NO.		
	KYAUKSE TOWNSHIP		
SUBJECT	BACK VIEW		
SCALE:		SHEET NO.15	
DATE:			
PE (CONSTRUCTION)			
P.E (STRUCTURE)			
SLA			

PARADISO CINEMAS

48'-10"
11'-10"
9'-6"
4'-2"
28'-6"
14'-10"
11'
2'-8"
15'-6"
2'
60'-8"

PARADISO
CINEMAS


POSTER BOARD

POSTER BOARD

FRONT VIEW DETAIL

	PARADISO CINEMA PROJECT		
	BLOCK NO.		
	LOT NO.		
	KYAUKSE TOWNSHIP		
SUBJECT	FRONT VIEW DETAIL		
SCALE:		SHEET NO.16	
DATE:			
PE (CONSTRUCTION)			
P.E (STRUCTURE)			
SLA			



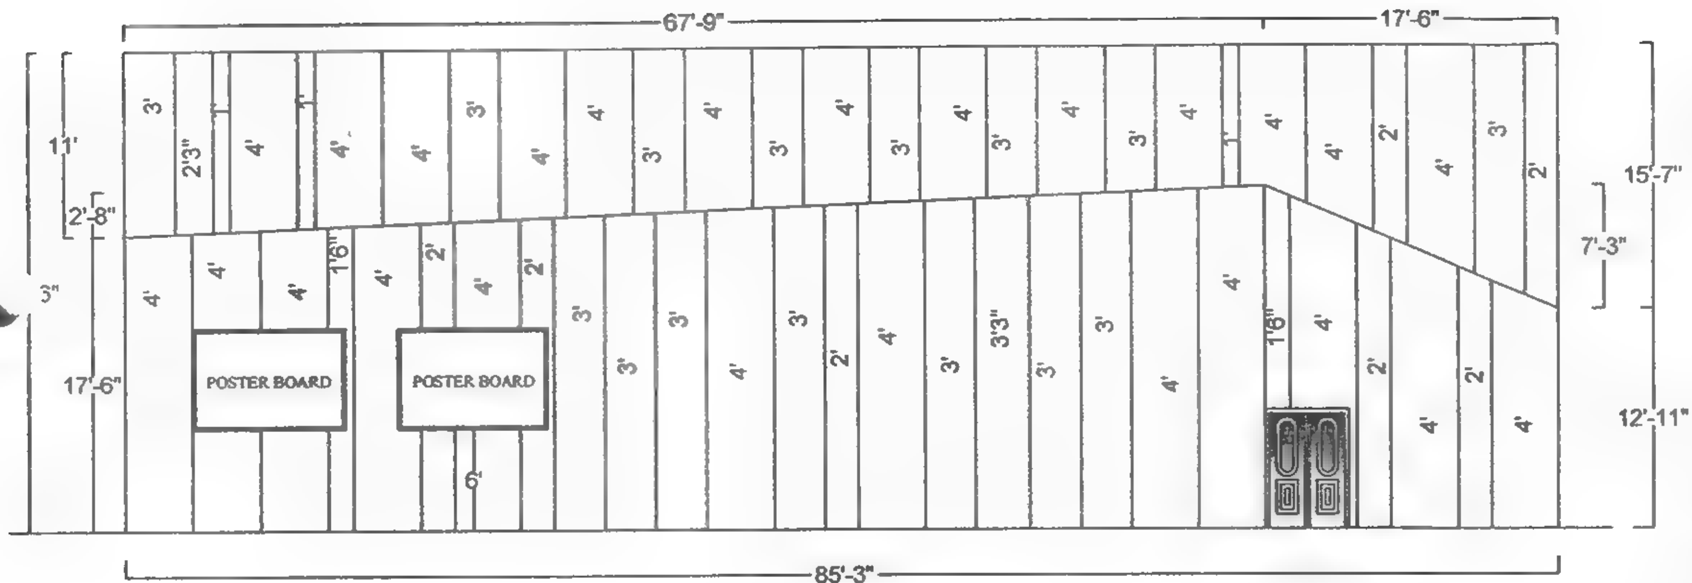

RIGHT SIDE ELEVATION DETAIL

	PARADISO CINEMA PROJECT
	BLOCK NO.
	LOT NO.
	KYAUKSE TOWNSHIP
SUBJECT	RIGHT SIDE ELEVATION DETAIL
SCALE:	SHEET NO.17
DATE:	
PE (CONSTRUCTION)	
P.E (STRUCTURE)	
SLA	

PARADISO
CINEMAS

LEFT SIDE ELEVATION DETAIL

62'-5" 22'-10" 85'-3"
14'-2" 14'-4" 9'-7" 9'-6" 4'-11" 7'-2" 9'-10" 2'

POSTER BOARD
POSTER BOARD

	PARADISO CINEMA PROJECT
	BLOCK NO.
	LOT NO.
	KYAUKSE TOWNSHIP
SUBJECT	LEFT SIDE ELEVATION DETAIL
SCALE:	SHEET NO.18
DATE:	
PE (CONSTRUCTION)	
P.E (STRUCTURE)	
SLA	



BACK VIEW DETAIL

	PARADISO CINEMA PROJECT
BLOCK NO.	
LOT NO.	
	KYAUKSE TOWNSHIP
SUBJECT	BACK VIEW DETAIL
SCALE:	SHEET NO.19
DATE:	
PE (CONSTRUCTION)	
P.E (STRUCTURE)	
SLA	

15°

29'-8"

APEX HAUNCH PLATE

7'-8"

8"

1'-6"

8'

8"x4"

1'-6"

8"x4"

8"x4"

22'-6"

11'-10" 5"x10" 11'-10"

5"x10"

N.G.L.

2'

4'-11" 14' 9'-6" 9'-6" 9'-6" 14'

56'-6"

FRONT VIEW (COLUMN & TIE BEAM)



	PARADISO CINEMA PROJECT
	BLOCK NO.
	LOT NO.
	KYAUKSE TOWNSHIP
SUBJECT	FRONT VIEW (COLUMN & TIE BEAM)
SCALE:	SHEET NO.20
DATE:	
PE (CONSTRUCTION)	
P.E (STRUCTURE)	
SLA	

Ridge
APEX HAUNCH PLATE
Roofing
Purlin
Rafter

15°
29'-8"
7'-8"
8"
8"
1'-6"
1'-6"
8"x4"
8"x4"
8"x4"
22'-6"
5"x10"
5"x10"
11'-10"
11'-10"
2'
N.G.L
14' | 14'-3" | 14'-3" | 14' | 4'-11"
56'-6"

BACK VIEW (COLUMN & TIE BEAM)



	PARADISO CINEMA PROJECT
BLOCK NO.	
LOT NO.	
	KYAUKSE TOWNSHIP
SUBJECT	BACK VIEW (COLUMN & TIE BEAM)
SCALE:	SHEET NO.21
DATE:	
PE (CONSTRUCTION)	
P.E (STRUCTURE)	
SLA	

15°

29'-8"

Ridge

APEX HAUNCH PLATE

Roofing

Purlin

Rafter

5"x10"

7'-8"

5"x10"

8"

5"x10"

1'-6"

8'

8"

8"x4"-I

1'-6"

8"x4"-I

22'-6"

12"X6"

12"X6"

12"X6"

12"X6"

11'-10"

8'-10"

6"X6" Column

6"X6" Column

12"X10"x1/2"-FLANGE

12"X10"x1/2"-FLANGE

7

7

23'-6"

9'-6"

23'-6"

56'-6"

A

C

D

F

STEP FLOOR MAIN BEAM & COLUMN DETAIL ①



	PARADISO CINEMA PROJECT		
	BLOCK NO.		
	LOT NO.		
	KYAUKSE TOWNSHIP		
SUBJECT	STEP FLOOR MAIN BEAM & COLUMN DETAIL -1		
SCALE:		SHEET NO.22	
DATE:			
PE (CONSTRUCTION)			
P.E (STRUCTURE)			
SLA			

15°
29'-8"
Ridge
APEX HAUNCH PLATE
Roofing
Purlin
Rafter
5"x10"
5"x10"
7'-8"
Gutter & Downpipe Pipe
Gutter & Downpipe Pipe
8"
8"
8"x4"-I
1'-6"
6"x4"-I
22'-6"
5"x10"
8'
1'-6"
11'-10"
6"X6" Column
6"X6" Column
6"X6" Column
6"X6" Column
12"x10"x1/2"-FLANGE
12"x10"x1/2"-FLANGE
8'-6"
6
6
14'
9'-6"
9'-6"
9'-6"
14'
56'-6"
A
B
C
D
E
F

STEP FLOOR MAIN BEAM & COLUMN DETAIL ②



	PARADISO CINEMA PROJECT	
	BLOCK NO.	
	LOT NO.	
	KYAUKSE TOWNSHIP	
SUBJECT	STEP FLOOR MAIN BEAM & COLUMN DETAIL-2	
SCALE:		SHEET NO.23
DATE:		
PE (CONSTRUCTION)		
P.E (STRUCTURE)		
SLA		

15°

29'-8"

APEX HAUNCH PLATE

5"x10"

5"x10"

7'-8"

8"

5"x10"

8'

1'-6"

11'-10"

8"x4"-I

1'-6"

8"x4"-I

22'-6"

6"X6" Column

6"X6" Column

6"X6" Column

6"X6" Column

12"x10"x1/2"-FLANGE

12"x10"x1/2"-FLANGE

5'-2"

±0"

-12"

±0"

5

5

14' 9'-6" 9'-6" 9'-6" 14'

56'-6"

A B C D E F


STEP FLOOR MAIN BEAM & COLUMN DETAIL ③



	PARADISO CINEMA PROJECT
	BLOCK NO.
	LOT NO.
	KYAUKSE TOWNSHIP
SUBJECT	STEP FLOOR MAIN BEAM & COLUMN DETAIL-3
SCALE:		SHEET NO.24
DATE:	
PE (CONSTRUCTION)	
P.E (STRUCTURE)	
SLA	



PARADISO
CINEMAS

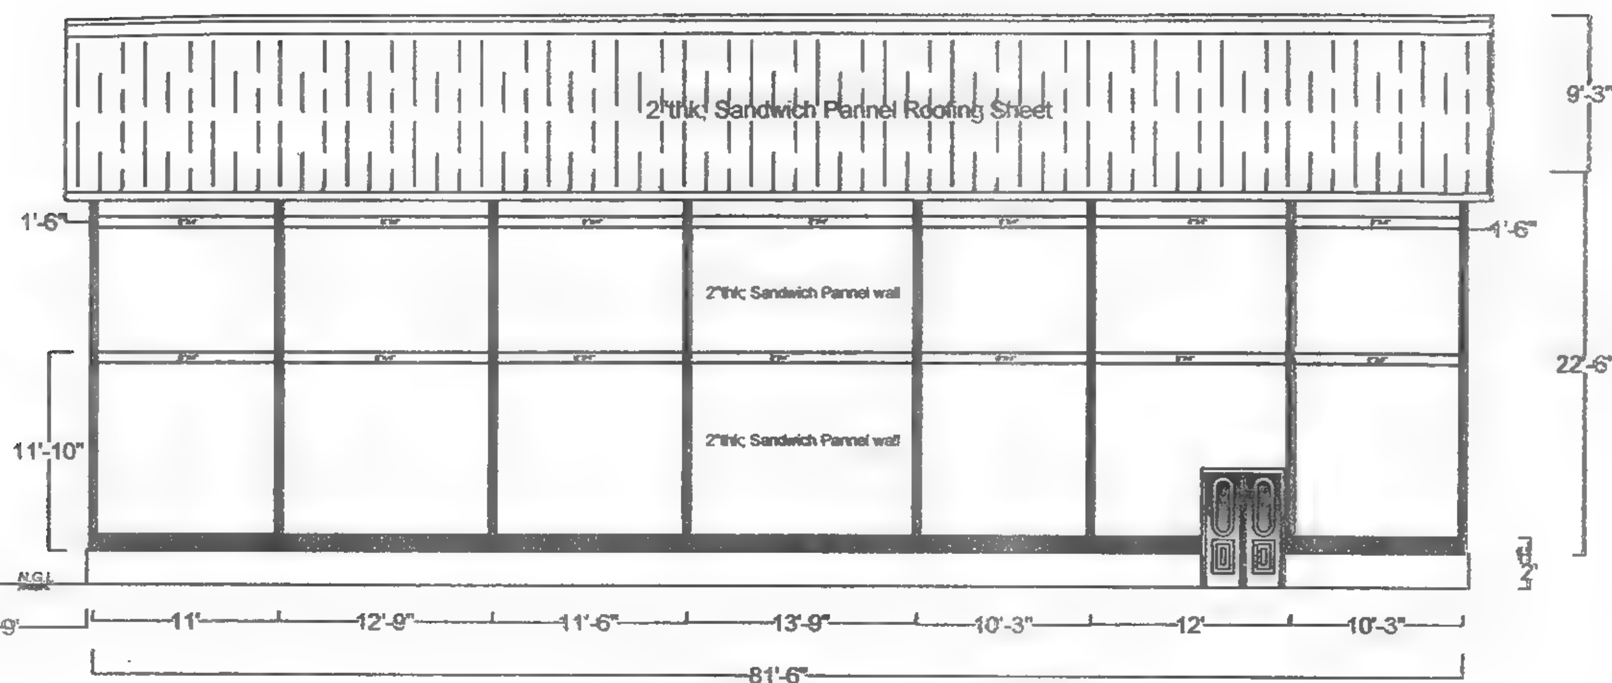

RIGHT SIDE(COLUMN & TIE)

	PARADISO CINEMA PROJECT		
	BLOCK NO.		
	LOT NO.		
	KYAUKSE TOWNSHIP		
SUBJECT	RIGHT SIDE (COLUMN & TIE)		
SCALE:		SHEET NO.25	
DATE:			
PE (CONSTRUCTION)			
P.E (STRUCTURE)			
SLA			

2"thk; Sandwich Pannel Roofing Sheet

2"thk; Sandwich Pannel wall

2"thk; Sandwich Pannel wall

9'-3"

22'-6"

1'-6"

1'-6"

11'-10"

N.G.L

10'-3" 12' 10'-3" 13'-9" 11'-6" 12'-9" 11' 9'

81'-6"

LEFT SIDE (COLUMN & TIE)




	PARADISO CINEMA PROJECT
	BLOCK NO.
	LOT NO.
	KYAUKSE TOWNSHIP
SUBJECT	LEFT SIDE (COLUMN & TIE)
SCALE:	SHEET NO.26
DATE:	
PE (CONSTRUCTION)	
P.E (STRUCTURE)	
SLA	

29'-8"

10" X 5"-RAFTER(16-NOS)

22'-6"

10" X 5"-C-1(16-NOS)

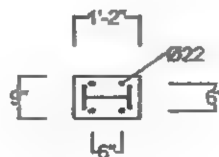

DETAIL OF BASE PLATE -1



PARADISO
CINEMAS

	PARADISO CINEMA PROJECT
	BLOCK NO.
	LOT NO.
	KYAUKSE TOWNSHIP
SUBJECT	DETAIL OF BASE PLATE-1
SCALE:	SHEET NO.27
DATE:	
PE (CONSTRUCTION)	
P.E (STRUCTURE)	
SLA	

11'-10"

6" X 6"-C-2(2-NOS) (For Step Floor)

8'-6"

6" X 6"-C-2(4-NOS) (For Step Floor)

6'-2"

6" X 6"-C-2(4-NOS) (For Step Floor)

28'-1"

6"X 6"-C-2(2-NOS)


25'-6"

6" X 6"-C-2(4-NOS)


28'-6"

6"X 6"-C-2(1-NOS)

DETAIL OF C -2

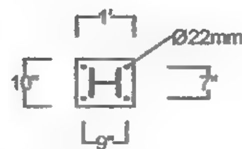

DETAIL OF BASE PLATE -2

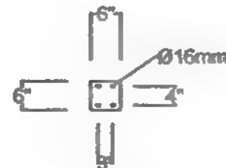



DETAIL OF TOP PLATE



PARADISO
CINEMAS

	PARADISO CINEMA PROJECT
BLOCK NO.	
LOT NO.	
	KYAUKSE TOWNSHIP
SUBJECT	DETAIL OF BASE PLATE-2
SCALE:	SHEET NO.28
DATE:	
PE (CONSTRUCTION)	
P.E (STRUCTURE)	
SLA	

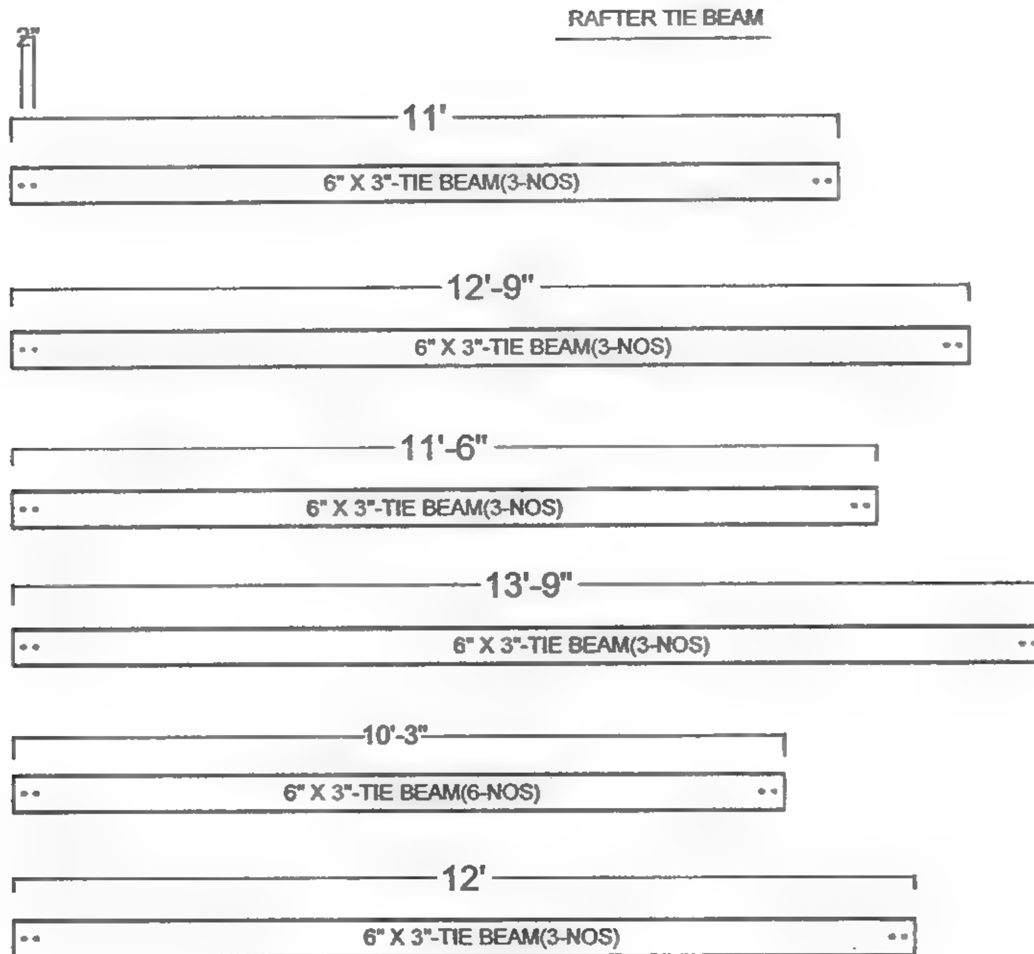

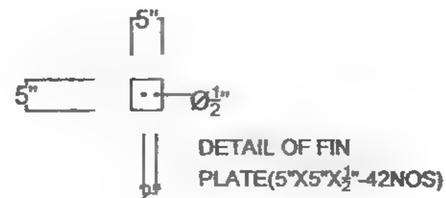



PARADISO CINEMAS

	PARADISO CINEMA PROJECT
	BLOCK NO.
	LOT NO.
	KYAUKSE TOWNSHIP
SUBJECT	RAFTER TIE BEAM
SCALE:	SHEET NO.29
DATE:	
PE (CONSTRUCTION)	
P.E (STRUCTURE)	
SLA	

13'-4"

8" X 4" -8NOS

13'-9"

8" X 4"-4NOS

9'

8" X 4"-6NOS

DETAIL OF TIE BEAM



PARADISO
CINEMAS

	PARADISO CINEMA PROJECT
	BLOCK NO.
	LOT NO.
	KYAUKSE TOWNSHIP
SUBJECT	DETAIL OF TIE BEAM
SCALE:	SHEET NO.30
DATE:	
PE (CONSTRUCTION)	
P.E (STRUCTURE)	
SLA	

11'

8" X 4"-TIE BEAM(4-NOS)

10'-3"

8" X 4"-TIE BEAM(8-NOS)

12'-9"

8" X 4"-TIE BEAM(4-NOS)

12'

8" X 4"-TIE BEAM(4-NOS)

11'-6"

8" X 4"-TIE BEAM(4-NOS)

13'-9"


8" X 4"-TIE BEAM(4-NOS)

DETAIL OF TIE BEAM




PARADISO CINEMAS

	PARADISO CINEMA PROJECT	
	BLOCK NO.	
	LOT NO.	
	KYAUKSE TOWNSHIP	
SUBJECT	DETAIL OF TIE BEAM	
SCALE:		SHEET NO.31
DATE:		
PE (CONSTRUCTION)		
P.E (STRUCTURE)		
SLA		

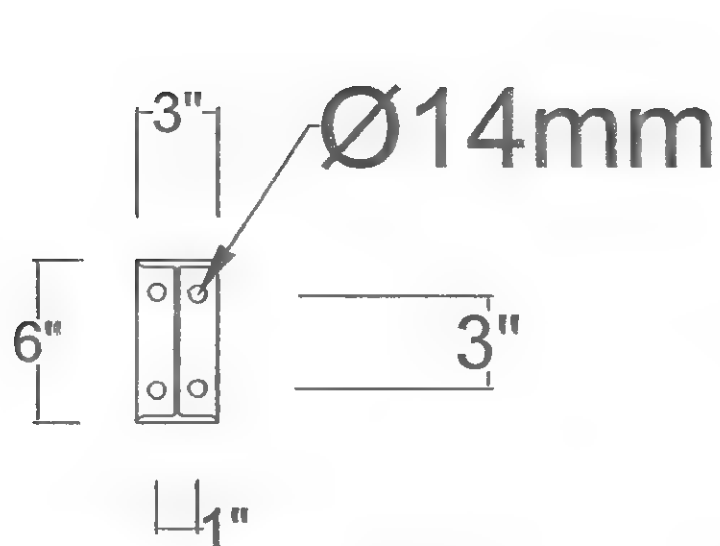

6"X3"X$\frac{1}{2}$"END PLATE

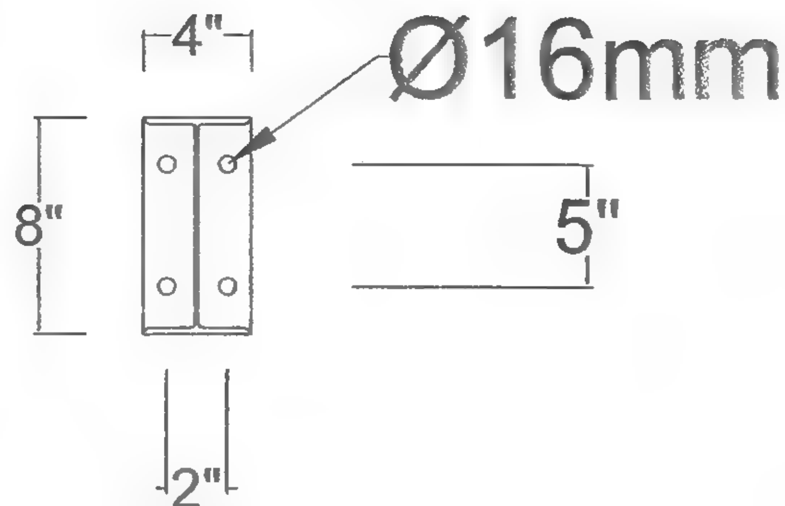


8"X4"X$\frac{1}{2}$"END PLATE

DETAIL OF END PLATE




PARADISO
CINEMAS

	PARADISO CINEMA PROJECT
	BLOCK NO.
	LOT NO.
	KYAUKSE TOWNSHIP
SUBJECT	DETAIL OF END PLATE
SCALE:		SHEET NO.32
DATE:		
PE (CONSTRUCTION)	
P.E (STRUCTURE)	
SLA	

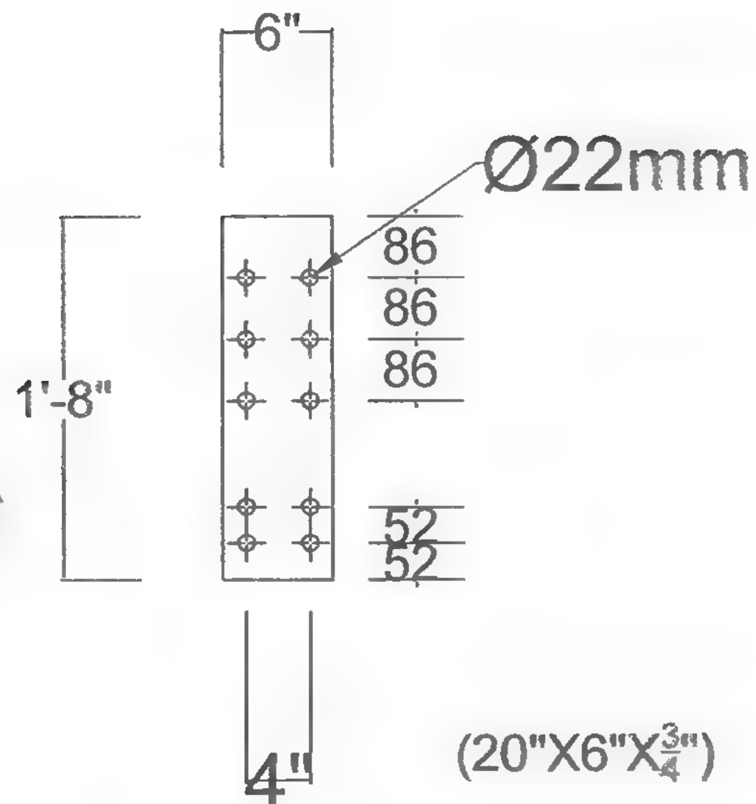

DETAIL OF EAVE HAUNCH PLATE

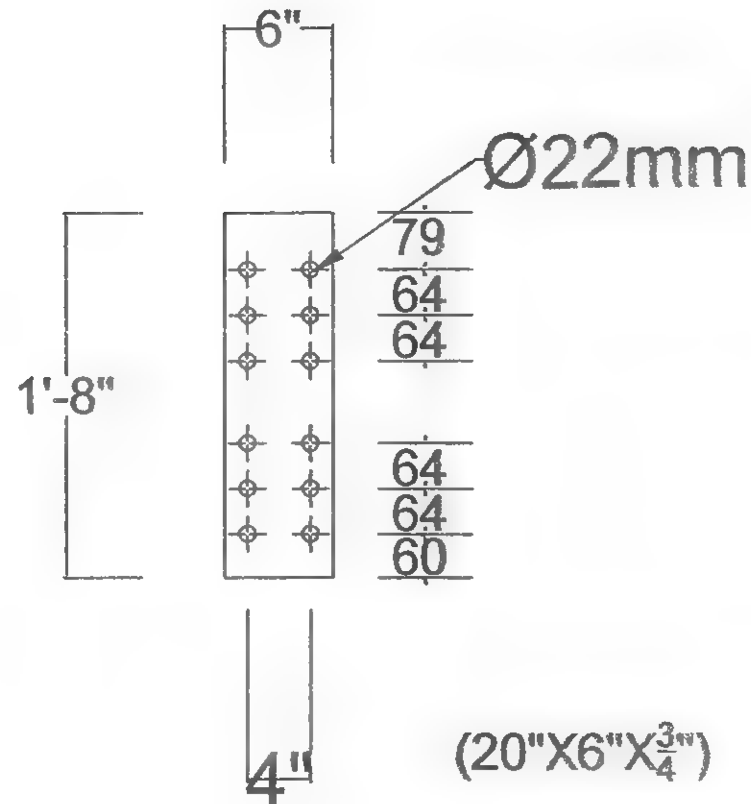

DETAIL OF APEX HAUNCH PLATE



	PARADISO CINEMA PROJECT		
	BLOCK NO.		
	LOT NO.		
	KYAUKSE TOWNSHIP		
SUBJECT	DETAIL OF HAUNCH PLATE		
SCALE:		SHEET NO.33	
DATE:			
PE (CONSTRUCTION)			
P.E (STRUCTURE)			
SLA			

1'-5" | 82'-5" | 1'-5"

85'-3"

1'-5" | 57'-10" | 1'-5" | 60'-8"

ROOF PLAN



PARADISO
CINEMAS

	PARADISO CINEMA PROJECT
BLOCK NO.	
LOT NO.	
	KYAUKSE TOWNSHIP
SUBJECT	ROOF PLAN
SCALE:	SHEET NO.34
DATE:	
PE (CONSTRUCTION)	
P.E (STRUCTURE)	
SLA	

81'-6"

11' | 12'-9" | 11'-6" | 13'-9" | 10'-3" | 12' | 10'-3"

1'-6"

1'-6"

4"x2" C-Purlin

4"x2" C-Purlin

10"x5" Rafter

8"x4" Tie Beam

1'-6"

4"x2" C-Purlin

6"x3" Tie Beam

6"x3" Tie Beam

60'-4"

6"x3" Tie Beam

8"x4" Tie Beam

1'-6"

10"x5" Rafter

Plan for Roofing Frame

PARADISO CINEMAS			
	PARADISO CINEMA PROJECT		
	BLOCK NO.		
	LOT NO.		
	KYAUKSE TOWNSHIP		
SUBJECT	PLAN FOR ROOFING FRAME		
SCALE:		SHEET NO.35	
DATE:			
PE (CONSTRUCTION)			
P.E (STRUCTURE)			
SLA			

PARADISO CINEMAS

81'-6"

11' | 12'-9" | 11'-6" | 13'-9" | 10'-3" | 12' | 10'-3"

14' | 9'-6" | 9'-6" | 9'-6" | 14'

56'-6"

14' | 14'-3" | 14'-3" | 14'

8"x4"I
5"x10"I
6"x12"I
8"x4"I
6x2 C

PASSAGE WAY 2'-11" 3'-2"

PASSAGE WAY 2'-11"

458 nos
438 seats

1'-1"

12'-11"

4'

5'-6"

Exit

6" 6" 6"


±0"

1 2 3 4 5 6 7 8 9 10 11 12 13 14 15 16 17 18 19 20 21 22 23 24 25 26


STEP FLOOR STEEL FRAME PLAN

	PARADISO CINEMA PROJECT
	BLOCK NO.
	LOT NO.
	KYAUKSE TOWNSHIP
SUBJECT	STEP FLOOR STEEL FRAME PLAN
SCALE:	SHEET NO.36
DATE:	
PE (CONSTRUCTION)	
P.E (STRUCTURE)	
SLA	




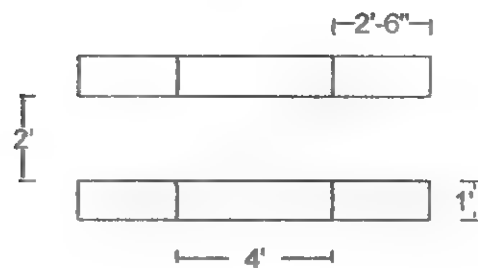

GENERATOR BASE PLAN

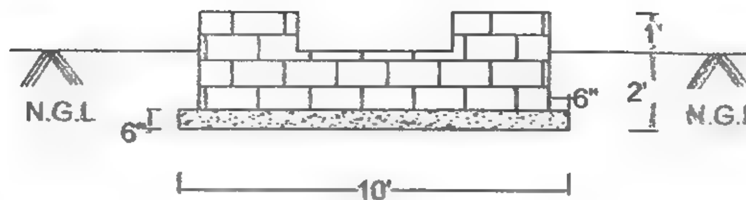


SIDE ELEVATION

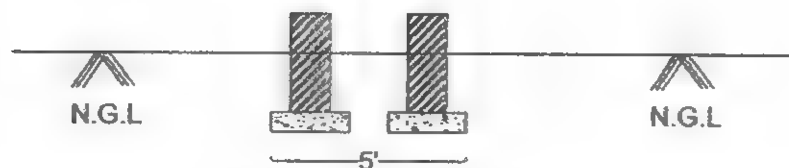


FRONT ELEVATION

Generator Base

	PARADISO CINEMA PROJECT
	BLOCK NO.	
	LOT NO.	
	KYAUKSE TOWNSHIP
SUBJECT	GENERATOR BASE
SCALE:		SHEET NO.37
DATE:		
PE (CONSTRUCTION)	
P.E (STRUCTURE)	
SLA	

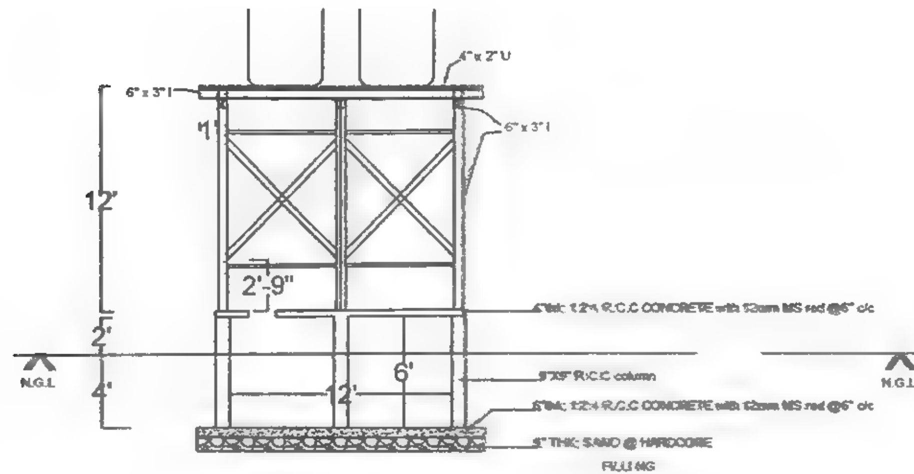


SIDE VIEW SECTION -1

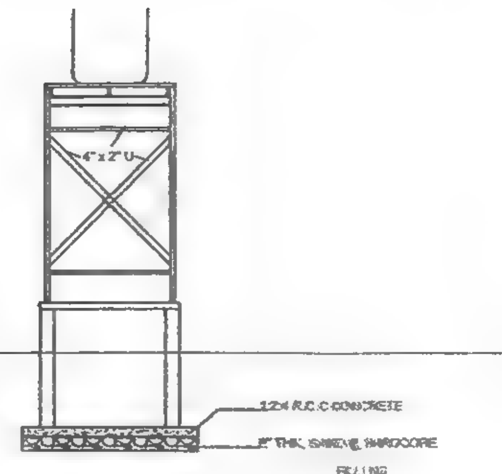

SIDE VIEW SECTION -2



STRUCTURE FLOOR PLAN

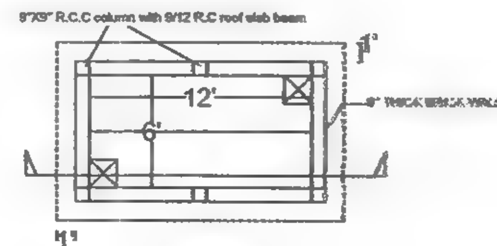

PLAN VIEW

GROUND TANK WITH STEEL STRUCTURE FOR OVERHEAD TANK

PARADISO CINEMAS	
	PARADISO CINEMA PROJECT
BLOCK NO.	
LOT NO.	
SUBJECT	GROUND TANK
SCALE:	SHEET NO.36
DATE:	
SUBMITTED BY	

Ground Floor Ceiling Plan
Lobby

4025 mm [13'-2"]
2925 mm [9'-7"]
2925 mm [9'-7"]
2925 mm [9'-7"]
4270 mm [14']
2727 mm [8'-11"]

3660 mm [12'] 3660 mm [12'] 3660 mm [12'] 4260 mm [14'] 3660 mm [12'] 3660 mm [12'] 3660 mm [12']





Paradiso Cinema
Myanmar

Interior Design

Ground Floor Plan
Lobby

Snack

Ticket

3660 mm [12'] | 3660 mm [12'] | 3660 mm [12'] | 4260 mm [14'] | 3660 mm [12'] | 3660 mm [12'] | 3660 mm [12']



Paradiso Cinema
Myanmar

Interior Design

Cinema Hall Plan

3660 mm [12'] | 3660 mm [12'] | 3660 mm [12'] | 4260 mm [14'] | 3660 mm [12'] | 3660 mm [12'] | 3660 mm [12']



Paradiso Cinema
Myanmar


Cinema Hall Ceiling Plan

3660 mm [12'] | 3660 mm [12'] | 3660 mm [12'] | 4260 mm [14'] | 3660 mm [12'] | 3660 mm [12'] | 3660 mm [12']

4270 mm [14'] | 2686 mm [8'-10"] | 2925 mm [9'-7"] | 2925 mm [9'-7"] | 4270 mm [14']





Section

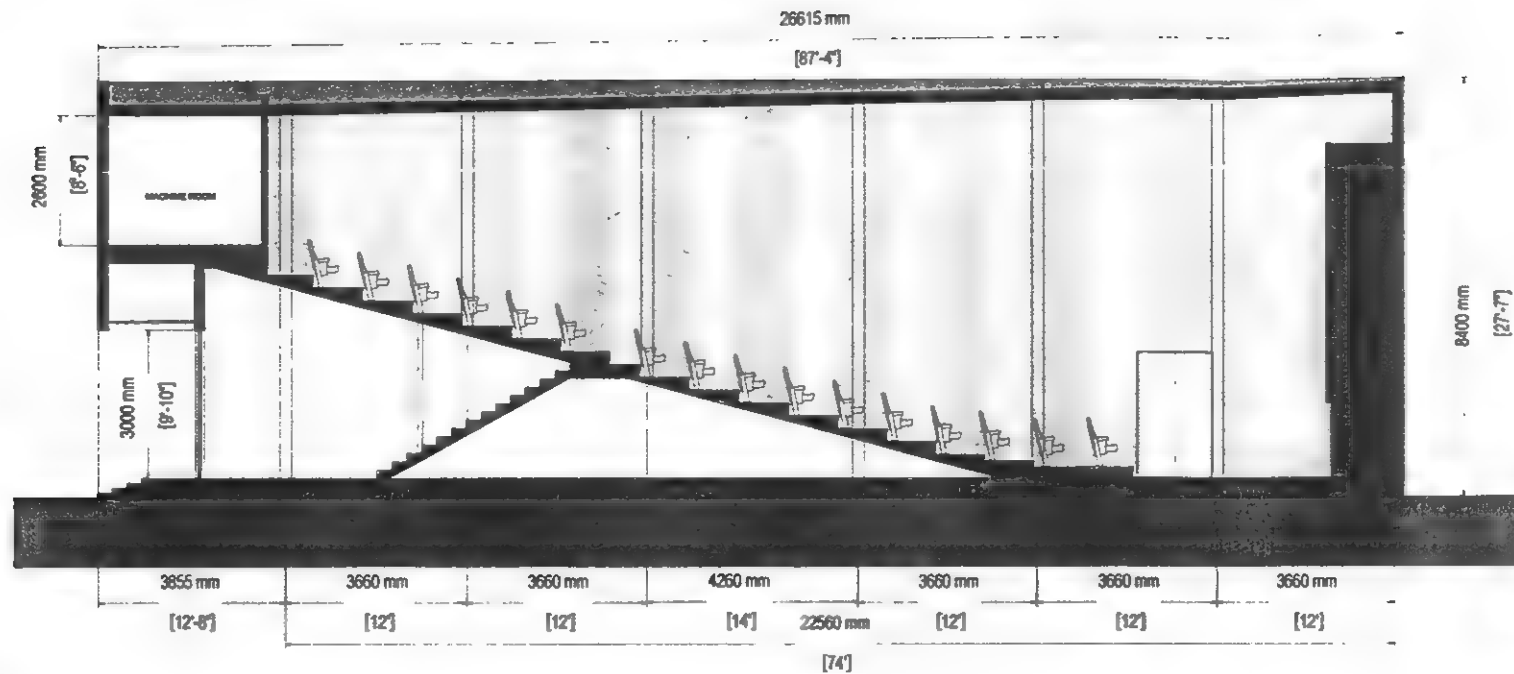
26615 mm
[87'-4"]
2600 mm
[8'-6"]
3000 mm
[9'-10"]
8400 mm
[27'-7"]
3855 mm
[12'-8"]
3660 mm
[12']
3660 mm
[12']
4260 mm
[14']
22560 mm
3660 mm
[12']
3660 mm
[12']
3660 mm
[12']
[74']



Elevation

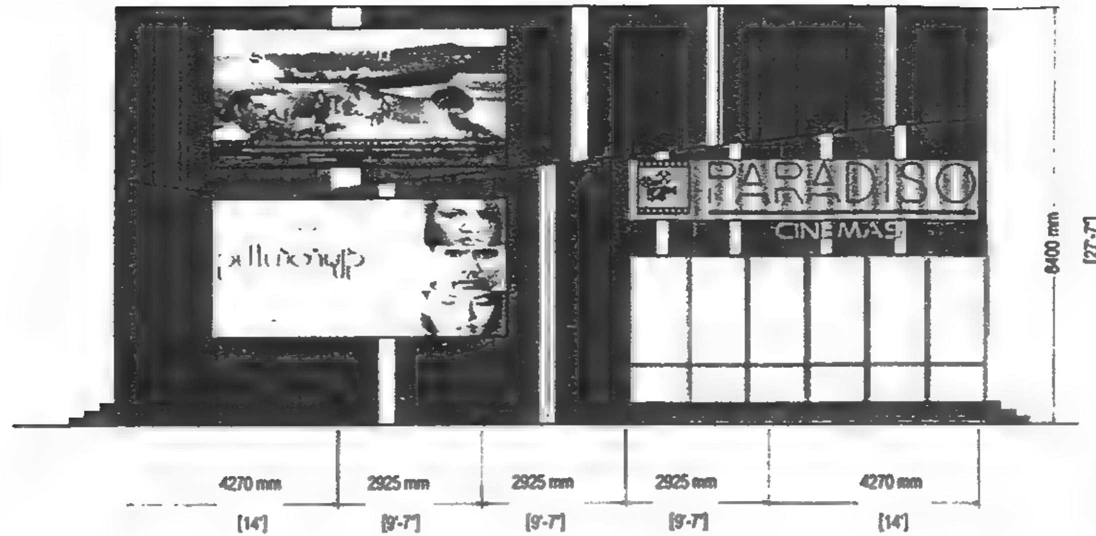


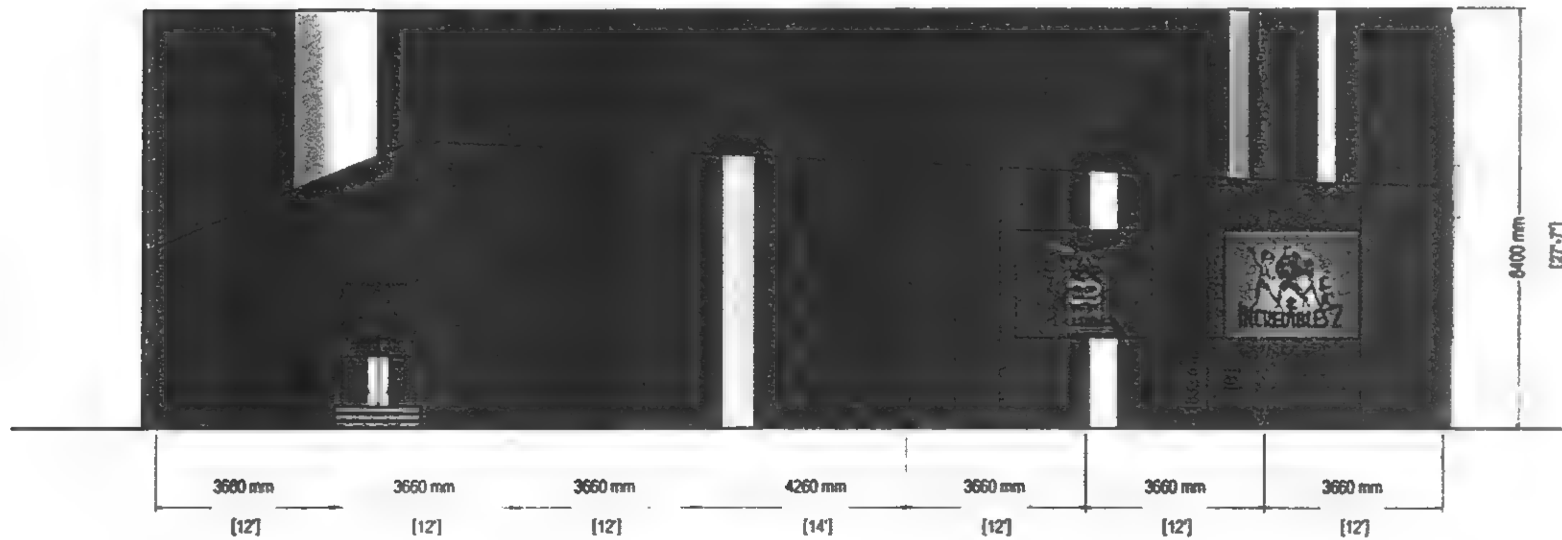




Paradiso Cinema
Myanmar

Elevation

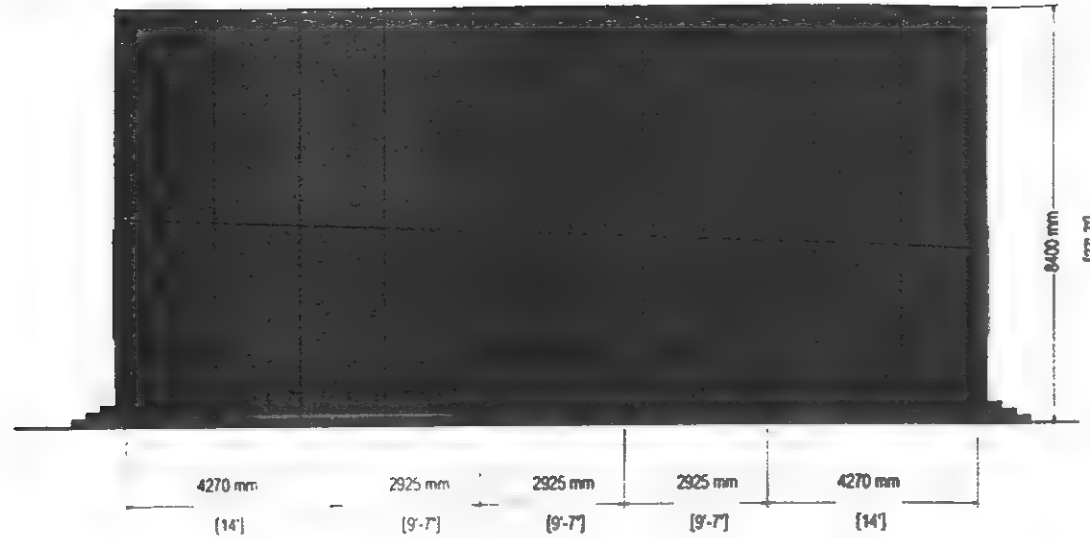

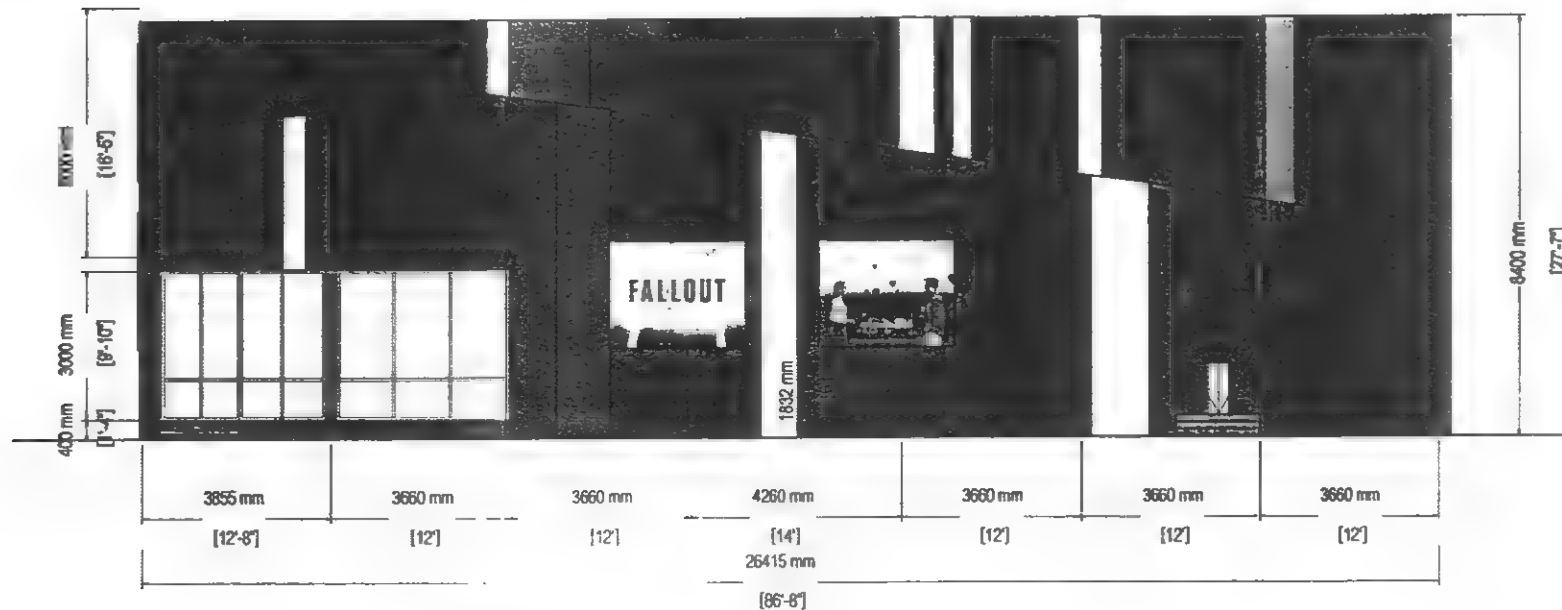




Paradiso Cinema

ပါရာဒီဆို ရုပ်ရှင်ရုံ(ကျောက်ဆည်)အတွက် ရေ၊ မီး ရယူသုံးစွဲမည့် အစီစဉ်မှာ အောက်ပါအတိုင်းဖြစ်ပါသည်။

- ရုပ်ရှင်ရုံအတွက် လျှပ်စစ်မီးအား Power Metre 1လုံး နှင့် Single Metre 1လုံးအား ရယူအသုံးပြုပြီး တစ်နေ့လျှင်ယူနစ် 250 ကျော် နှင့် တစ်နှစ်လျှင်ယူနစ်ခန့်မှန်း 92,000 ခန့် အသုံးပြုပါသည်။
- ရုပ်ရှင်ရုံအတွက် မြေအောက်ရေအား အဝီစိတွင်းဖြင့် အသုံးပြုပြီး တစ်နေ့လျှင် 400 ဂါလံခန့် နှင့် တစ်နှစ်အတွက် 146,000 ဂါလံခန့် အသုံးပြုပါသည်။

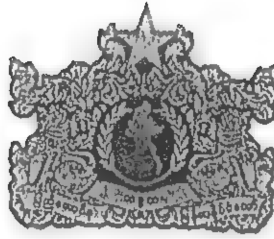

ကုမ္ပဏီမှတ်ပုံတင်လက်မှတ်

Certificate of Incorporation

ပါရာဒိုင်ဆို စီနီမား(စ်) ကုမ္ပဏီလီမိတက်

PARADISO CINEMAS COMPANY LIMITED

Company Registration No. 104372007

မြန်မာနိုင်ငံကုမ္ပဏီများအက်ဥပဒေ ၁၉၁၄ ခုနှစ် အရ
ပါရာဒိုင်ဆို စီနီမား(စ်) ကုမ္ပဏီလီမိတက်
အား ၂၀၁၆ ခုနှစ် ဩဂုတ်လ ၁၆ ရက်နေ့တွင်
အစုရှယ်ယာအားဖြင့် တာဝန်ကန့်သတ်ထား သည့် အများနှင့်မသက်ဆိုင်သောကုမ္ပဏီ
အဖြစ် ဖွဲ့စည်းမှတ်ပုံတင်ခွင့် ပြုလိုက်သည်။

This is to certify that
PARADISO CINEMAS COMPANY LIMITED
was incorporated under the Myanmar Companies Act 1914 on 16 August 2016 as a Private Company Limited by Shares.

ကုမ္ပဏီမှတ်ပုံတင်အရာရှိ
Registrar of Companies
ရင်းနှီးမြှုပ်နှံမှုနှင့်ကုမ္ပဏီများညွှန်ကြားမှုဦးစီးဌာန
Directorate of Investment and Company Administration



Former Registration No. 411FC/2016-2017(YGN)

Myanmar Companies Online ×

https://www.myco.dica.gov.mm/Corp/EntityProfile.aspx?id=4fb0f777-f234-4a60-9ee9-a9ad.75ba8c4



DIRECTORATE OF INVESTMENT AND COMPANY ADMINISTRATION

Myanmar Companies Online (MyCO)

HOME | MYCO GUIDES | COMPANY SEARCH | HELP | LOGOUT | WELCOME, THAN SWE

COMPANY PROFILE

+ NEW FILING | PRINT CERTIFICATE

Company Name (English)	Company Name (Myanmar)	Registration Number	Registration Date
PARADISO CINEMAS COMPANY LIMITED	ပါရာဒိုင်ဆို စီနီမား(စ်) ကုမ္ပဏီလီမိတက်	104372007	16/08/2016
Company Type	**Status**	**Foreign Company**	**Small Company**
Private Company Limited by Shares	Registered	No	No

FILING HISTORY | ADDRESSES | OFFICERS | SHAREHOLDINGS | COMPANY AUTHORITY | MEMBERS | DOCUMENTS

Document No.	Form/Filing Type	Filing Date	Effective Date
10346360017	B-1 - Application for re-registration of a private company limited by shares	14/09/2018	14/09/2018

s://www.myco.dica.gov.mm/FormControls/=CompanyProfileTabFilingHistory

ENG US 8:49 AM 10/5/201

Myanmar Companies Online

https://www.myco.dica.gov.mm/Corp/EntityProfile.aspx?id=4fb0f777-f234-4a60-9ee9-a9adc75ba8c4



DIRECTORATE OF INVESTMENT AND COMPANY ADMINISTRATION

Myanmar Companies Online (MyCO)

HOME MYCO GUIDES COMPANY SEARCH HELP LOGOUT WELCOME, THAN SWE

COMPANY PROFILE

NEW FILING PRINT CERTIFICATE

Company Name (English)	Company Name (Myanmar)	Registration Number	Registration Date
PARADISO CINEMAS COMPANY LIMITED	ပါရာဒိုက်ဆို စီနီမား (စ်) ကုမ္ပဏီလီမိတက်	104372007	16/08/2016
Company Type	**Status**	**Foreign Company**	**Small Company**
Private Company Limited by Shares	Registered	No	No

FILING HISTORY | ADDRESSES | OFFICERS | SHAREHOLDINGS | COMPANY AUTHORITY | MEMBERS | DOCUMENTS

Principal Place Of Business

Registered Office

PEARL STREET
20
GOLDEN VELLEY WARD/YANGON/BAHAN, YANGON, Myanmar

Principal Activity

ENG US 8:50 AM 10/5/201

HOME | REGISTER A COMPANY | COMPANY SEARCH | HELP | LOGOUT | WELCOME, THAN SWE

COMPANY PROFILE

REQUEST COMPANY AUTHORITY | PRINT CERTIFICATE

Company Name (English)	Company Name (Myanmar)	Registration Number	Registration Date
PARADISO CINEMAS COMPANY LIMITED	ပါရာဒိုင်ဆို စီနီမား (စ်) ကုမ္ပဏီလီမိတက်	104372007	16/08/2016

Company Type	Status	Foreign Company	Small Company
Private Company Limited by Shares	Registered	No	No

FILING HISTORY | ADDRESSES | OFFICERS | SHAREHOLDINGS | COMPANY AUTHORITY | MEMBERS | ATTACHMENTS

Name	Type	Nationality	N.R.C. (For Myanmar Citizens)
U THUYA(OR)ZAGANAR	Director	Myanmar	12/YAKANA(N)018113
U THAN SWE	Secretary	Myanmar	9/PATHAKA(N)005702
TIN MAUNG WIN	Director	Myanmar	12/BAHANA(N)037849
U MOE LWIN(OR)LWIN MOE	Director	Myanmar	6/MAHAYA(N)079655

HOME REGISTER A COMPANY COMPANY SEARCH HELP- LOGOUT WELCOME, THAN SWE

COMPANY PROFILE

REQUEST COMPANY AUTHORITY | PRINT CERTIFICATE

Company Name (English)	Company Name (Myanmar)	Registration Number	Registration Date
PARADISO CINEMAS COMPANY LIMITED	ပါရာဒိုင်ဆို စီနီမား(စ်) ကုမ္ပဏီလီမိတက်	104372007	16/08/2016
Company Type	**Status**	**Foreign Company**	**Small Company**
Private Company Limited by Shares	Registered	No	No

FILING HISTORY | ADDRESSES | OFFICERS | SHAREHOLDINGS | COMPANY AUTHORITY | MEMBERS | ATTACHMENTS

Total Shares Issued by Company	Currency of Share Capital
1000	MMK

ULTIMATE HOLDING COMPANY

Company Name	Registration Number	Jurisdiction of Incorporation
MAZE COMPANY LIMITED	1222/2016-2017(YGN)	MMR

SHARE CAPITAL STRUCTURE

Share Class	Class Title	Total No. Shares	Total Amount Paid	Total Amount Unpaid
ORD		1,000	100,000,000	0

COMPANY PROFILE

REQUEST COMPANY AUTHORITY | PRINT CERTIFICATE

Company Name (English)	Company Name (Myanmar)	Registration Number	Registration Date
PARADISO CINEMAS COMPANY LIMITED	ပါရာဒိုင်ဆို စီနီမား(စ်) ကုမ္ပဏီလီမိတက်	104372007	16/08/2016

Company Type	Status	Foreign Company	Small Company
Private Company Limited by Shares	Registered	No	No

FILING HISTORY | ADDRESSES | OFFICERS | SHAREHOLDINGS | COMPANY AUTHORITY | MEMBERS | ATTACHMENTS

Total Shares Issued by Company	Currency of Share Capital
1000	MMK

ULTIMATE HOLDING COMPANY

Company Name	Registration Number	Jurisdiction of Incorporation
MAZE COMPANY LIMITED	1222/2016-2017(YGN)	MMR

SHARE CAPITAL STRUCTURE

Share Class	Class Title	Total No. Shares	Total Amount Paid	Total Amount Unpaid
ORD		1,000	100,000,000	0

HOME REGISTER A COMPANY COMPANY SEARCH HELP LOGOUT WELCOME, THAN SWE

COMPANY PROFILE

REQUEST COMPANY AUTHORITY PRINT CERTIFICATE

Company Name (English)	Company Name (Myanmar)	Registration Number	Registration Date
PARADISO CINEMAS COMPANY LIMITED	ပါရာဒိုင်ဆို စီနီမား(စ်) ကုမ္ပဏီလီမိတက်	104372007	16/08/2016
Company Type	**Status**	**Foreign Company**	**Small Company**
Private Company Limited by Shares	Registered	No	No

FILING HISTORY ADDRESSES OFFICERS SHAREHOLDINGS COMPANY AUTHORITY MEMBERS ATTACHMENTS

Individual Members

Name	Nationality	N.R.C / Passport Number

Corporate Members

Name	Registration Number	Jurisdiction Of Incorporation
MAZE COMPANY LIMITED	1222/2016-2017(YGN)	Myanmar

Myanmar Companies Online

https://www.myco.dica.gov.mm/Corp/EntityProfile.aspx?id=4fb0f777-1234-4560-9ee9-a9ad.75ba8c4



DIRECTORATE OF INVESTMENT AND COMPANY ADMINISTRATION

Myanmar Companies Online (MyCO)

HOME MYCO GUIDES COMPANY SEARCH HELP LOGOUT WELCOME THAN SWE

COMPANY PROFILE


+ NEW FILING | PRINT CERTIFICATE

Company Name (English)	Company Name (Myanmar)	Registration Number	Registration Date
PARADISO CINEMAS COMPANY LIMITED	ပါရာဒိုင်ဆို စီနီမား(စ်) ကုမ္ပဏီလီမိတက်	104372007	16/08/2016
Company Type	**Status**	**Foreign Company**	**Small Company**
Private Company Limited by Shares	Registered	No	No

FILING HISTORY | ADDRESSES | OFFICERS | SHAREHOLDINGS | COMPANY AUTHORITY | MEMBERS | DOCUMENTS

Account Number	Account Name	Status	Request Date	Authority Start Date	Authority End Date
101799962	PARADISO CINEMAS CO., LTD.	Active	14/09/2018	14/09/2018	

ENG US 8:52 AM 10/5/201

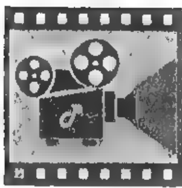

PARADISO
CINEMAS

ကုမ္ပဏီအမည်(Company Name): Paradiso Cinemas Co.,Ltd.

ကုမ္ပဏီမှတ်ပုံတင်အမှတ်(Company Registration No.): 104372007

ဒါရိုက်တာအဖွဲ့ဝင်များ၏ လက်မှတ်နမူနာများ

(Director's Photograph & Signature)

N0.	Name	Designation	Adress	Photograph	Signature
1	U Tin Maung Win 12/Bahana(N)037849	Managing Director	N0.33,Badamyar Street Myanmagonyaung HousIng, Thanthumar Road, Tamwe Township, Yangon.		
2	U Moe Lwin(or)Lwin Moe 6/ Maahya(N)079655	Director	N0.63,Aung min Khaung Street,Windameyar, Kamayut Township, Yangon.		
3	U Thuya (or)Zaganar 12/ Yakana(N)018113	Director	No.34,166th Street,Tamwe Gyi(Kha) Ward,Tamwe Township,Yangon.		
4	U Than Swe 9/Pathaka(N)005702	Secretary	No.42,91st Street,Kantawlay, Minglartaungnyunt Township,Yangon.		



Tin Maung Win
Managing Director / CEO
Paradiso Cinemas Co., Ltd

ဖွဲ့စည်းပုံဇယား



CONFIDENTIAL

	NO	SALARY	TOTAL
CHAIRMAN	1	4,000,000	4,000,000
DIRECTOR	1	1,500,000	1,500,000
CFO	1	3,000,000	3,000,000
COO	1	3,000,000	3,000,000
DYGM	2	1,000,000	2,000,000
AGM	2	700,000	1,400,000
MANAGER (MO)	5	800,000	4,000,000
AM (MO)	11	300,000	3,300,000
STAFF (MO)	32	200,000	6,400,000
MANAGER (OPT)	16	500,000	8,000,000
AM	16	300,000	4,800,000
STAFF (SALES)	56	200,000	11,200,000
STAFF (OTHER)	98	150,000	14,700,000
	245		67,300,000

Paradiso Cinemas Organization Chart (Update 2018-2019)

BOD

CONSULTANT LAWYER

CONSULTANT AUDITOR

CEO

EXTERNAL AUDITOR

CONSULTANT CIVIL ENGINEER

COO

ADMINISTRATION SECRETARY AGM (1)

ADMINISTRATION MANAGER

ADMINISTRATION AM

HR AM

ADMINISTRATION STAFF

HR STAFF

ADMINISTRATION ATTENDANT

ADMINISTRATION DRIVER

ACCOUNT MANAGER

ACCOUNT AM

ACCOUNT AM

CASHIER AM

CASHIER STAFF

IT MANAGER

IT AM

SOFTWARE STAFF

HARDWARE STAFF

EXHIBITION AGM (2)

CINEMA MANAGERS

CINEMA [illegible]

SALES STAFF

CLEANING STAFF

SECURITY STAFF

CONCESSION MANAGER

STORE & DELIVER AM

CONCESSION STAFF

STORE STAFF

[illegible] STAFF

PROPERTY DYGM (2)

MARKETING MANAGER

MARKETING AM

MARKETING STAFF

GRAPHIC STAFF

CONTENT STAFF

CONTRACT/ INSURANCE STAFF

CONSTRUCTION DYGM (1)

INTERNAL AUDIT MANAGER

INTERNAL AUDIT STAFF

CIVIL MANAGER


CIVIL ENGINEER STAFF


TECHNICAL MANAGER

ELECTRONIC ENGINEER STAFF

Signed by CEO

(Date: 29/10/18)

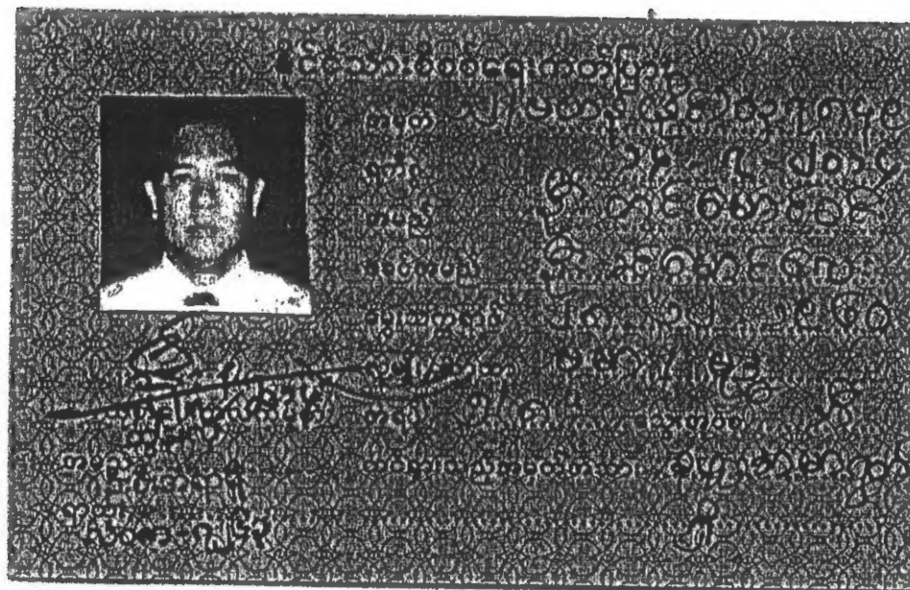

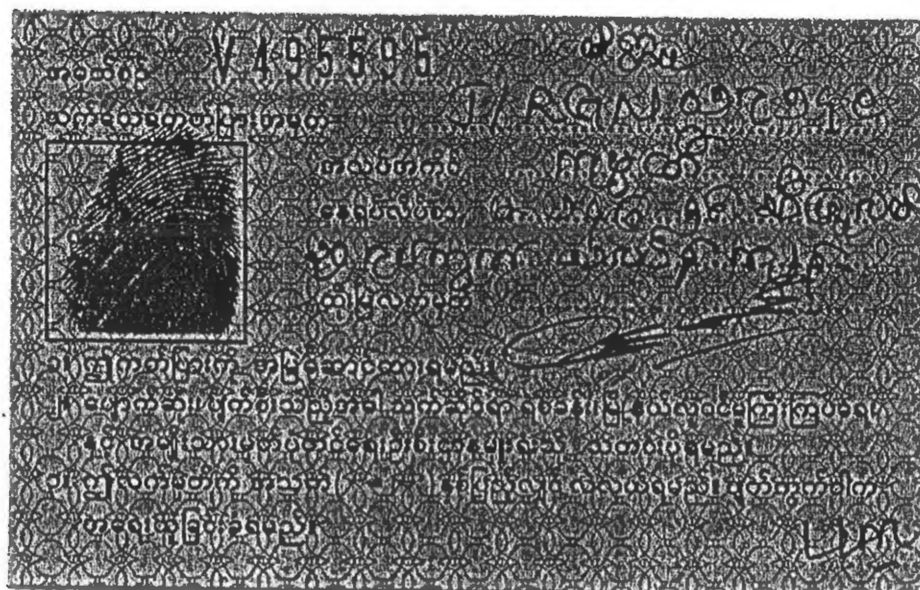


V 495595





အာဂန္တာ

နိုင်ငံသား စိစစ်ရေး ကတ်ပြား

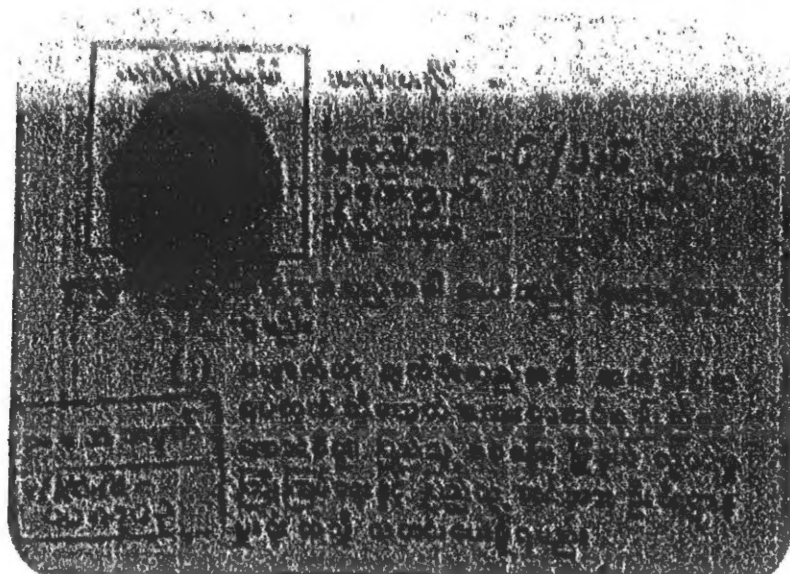

နိုင်ငံသားစိစစ်ရေးကတ်ပြား

အမှတ် ၉/မသက(နိုင်)၁၀၀၀၅၇၀၂

ရက်စွဲ ၂၆.၀၂.၂၀၁၆

အမည် ဦးသန်းဝေ

ဖခင်အမည် ဦး[illegible]

မွေးသက္ကရာဇ် [illegible]

လူမျိုး/ဘာသာ [illegible]

ကိုင်ဆောင်သူလက်မှတ် အရပ် [illegible] သွေးအုပ်စု [illegible]

အမြဲတမ်းထင်ရှားသည့်အမှတ်အသား [illegible]

[illegible]

အမှတ်စဉ် AC 371045 [illegible]

...ကတ်ပြားအမှတ် [illegible]

အလုပ်အကိုင် [illegible]

နေရပ်လိပ်စာ [illegible]

[illegible]

ထိုးမြဲလက်မှတ် [illegible]

...ကို အမြဲဆောင်ထားရမည်။ [illegible]

၂။ ပျောက်ဆုံး၊ ပျက်စီးသည့်အခါ သက်ဆိုင်ရာ ရဲစခန်း၊ မြို့နယ်လူဝင်မှုကြီးကြပ်ရေးနှင့် အမျိုးသားမှတ်ပုံတင်ရေးဦးစီးဌာနရုံးသို့ သတင်းပို့ရမည်။

၃။ ဤလက်မှတ်ကို အသက်(   )နှစ်ပြည့်လျှင် လဲလှယ်ရမည်။ ပျက်ကွက်ပါက အရေးယူခြင်းခံရမည်။